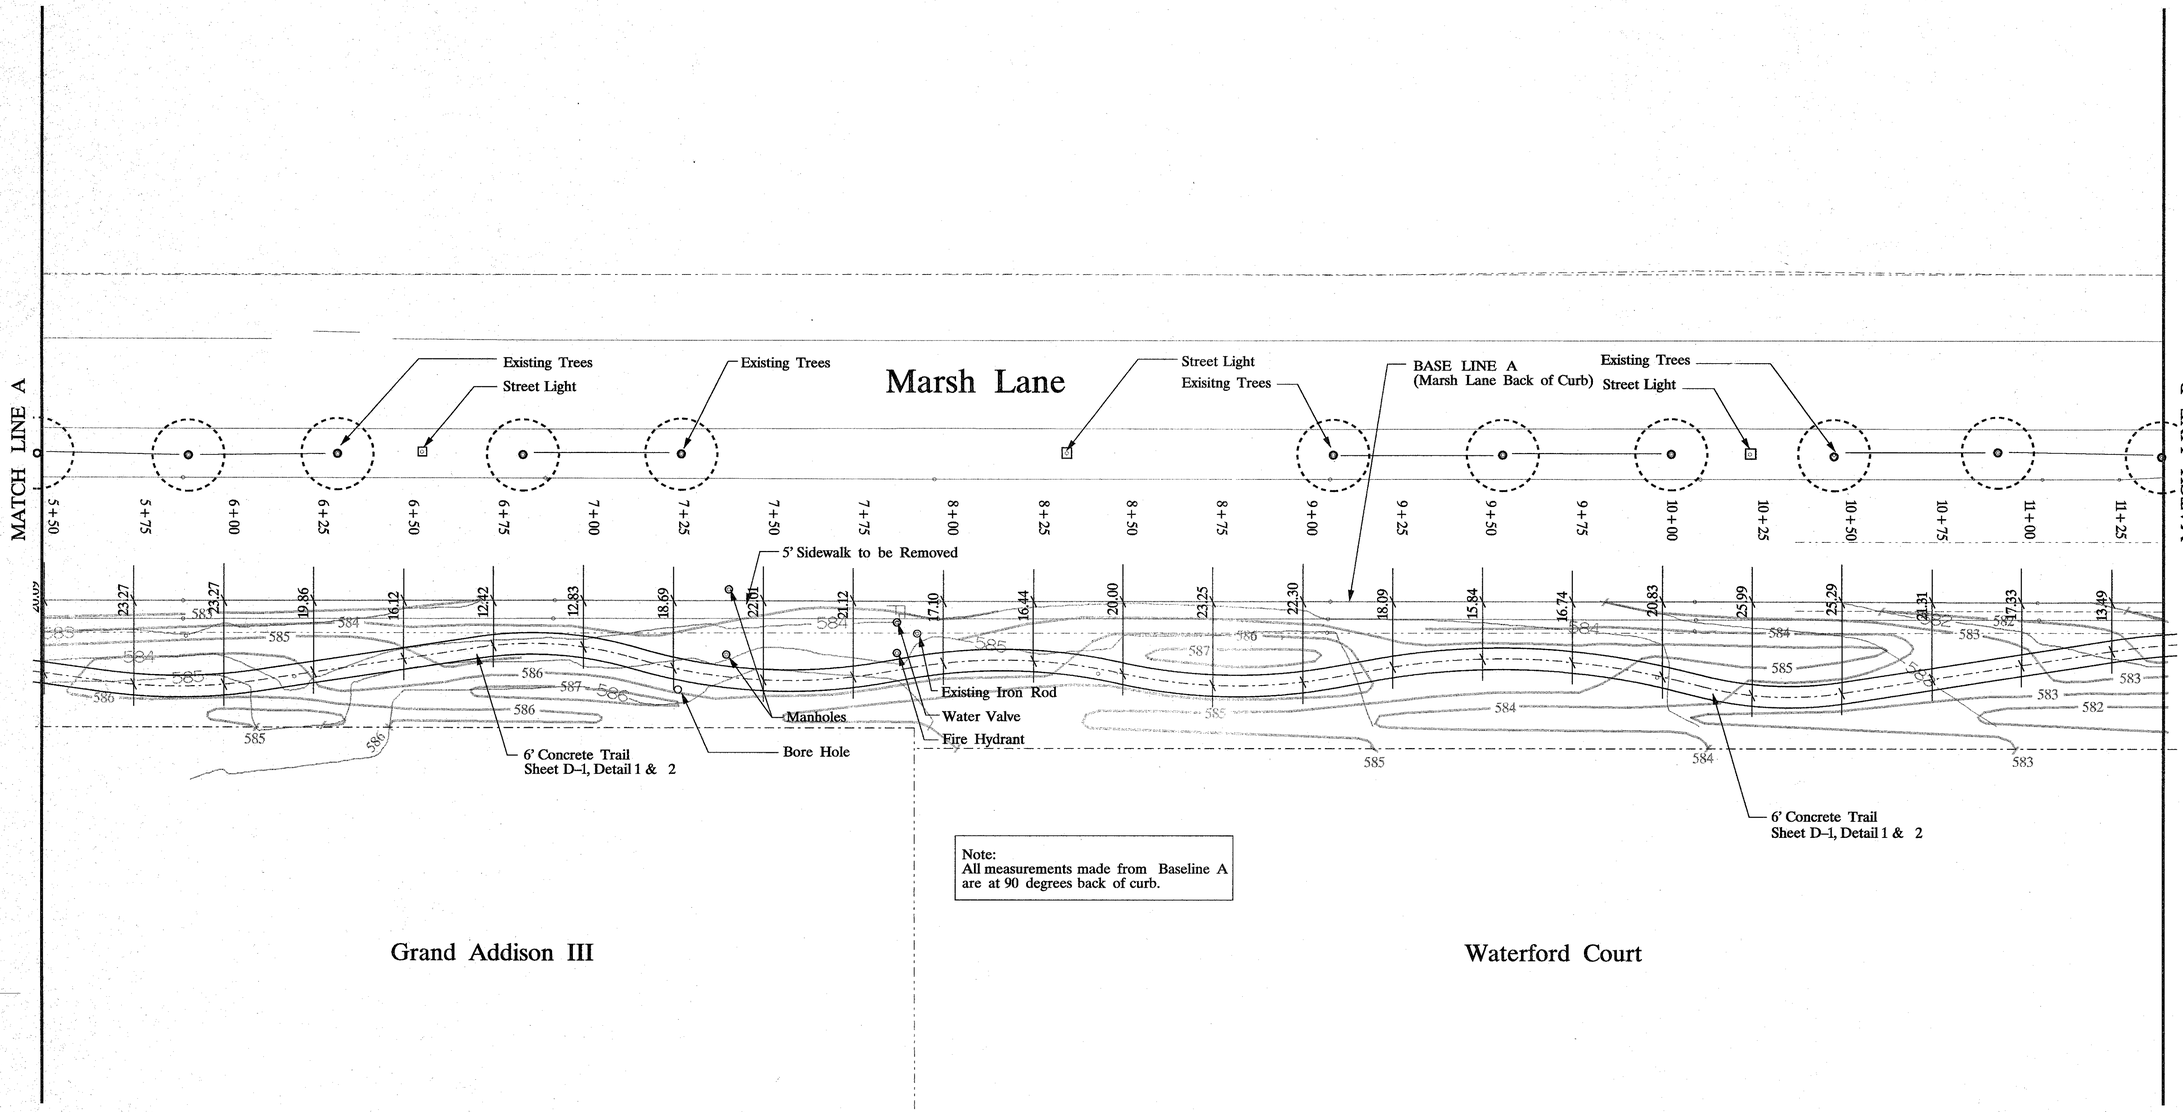

Note:
All measurements made from Baseline A are at 90 degrees back of curb.

Grand Addison III

Waterford Court

0 5 10 20 40

Layout and Dimensioning Plan Area Two

LES LACS LINEAR PARK

TOWN OF ADDISON PARKS & LEISURE SERVICES DEPARTMENT 16801 WESTGROVE ROAD ADDISON, TEXAS 75001 214/450-2851

7959 ELMBROOK DRIVE SUITE230 DALLAS, TEXAS 75247 - 4951
(214) 638 0145 FAX (214) 638 0447

Carter :: Burgess

REVISIONS

JOB NUMBER
93324001D

DESIGNED SLA
DRAWN SLA
CHECKED DLB /LPO

ISSUE DATE
August 18, 1994

SHEET NUMBER
C-2.2

Copyright © 1993 by Carter & Burgess, Inc.