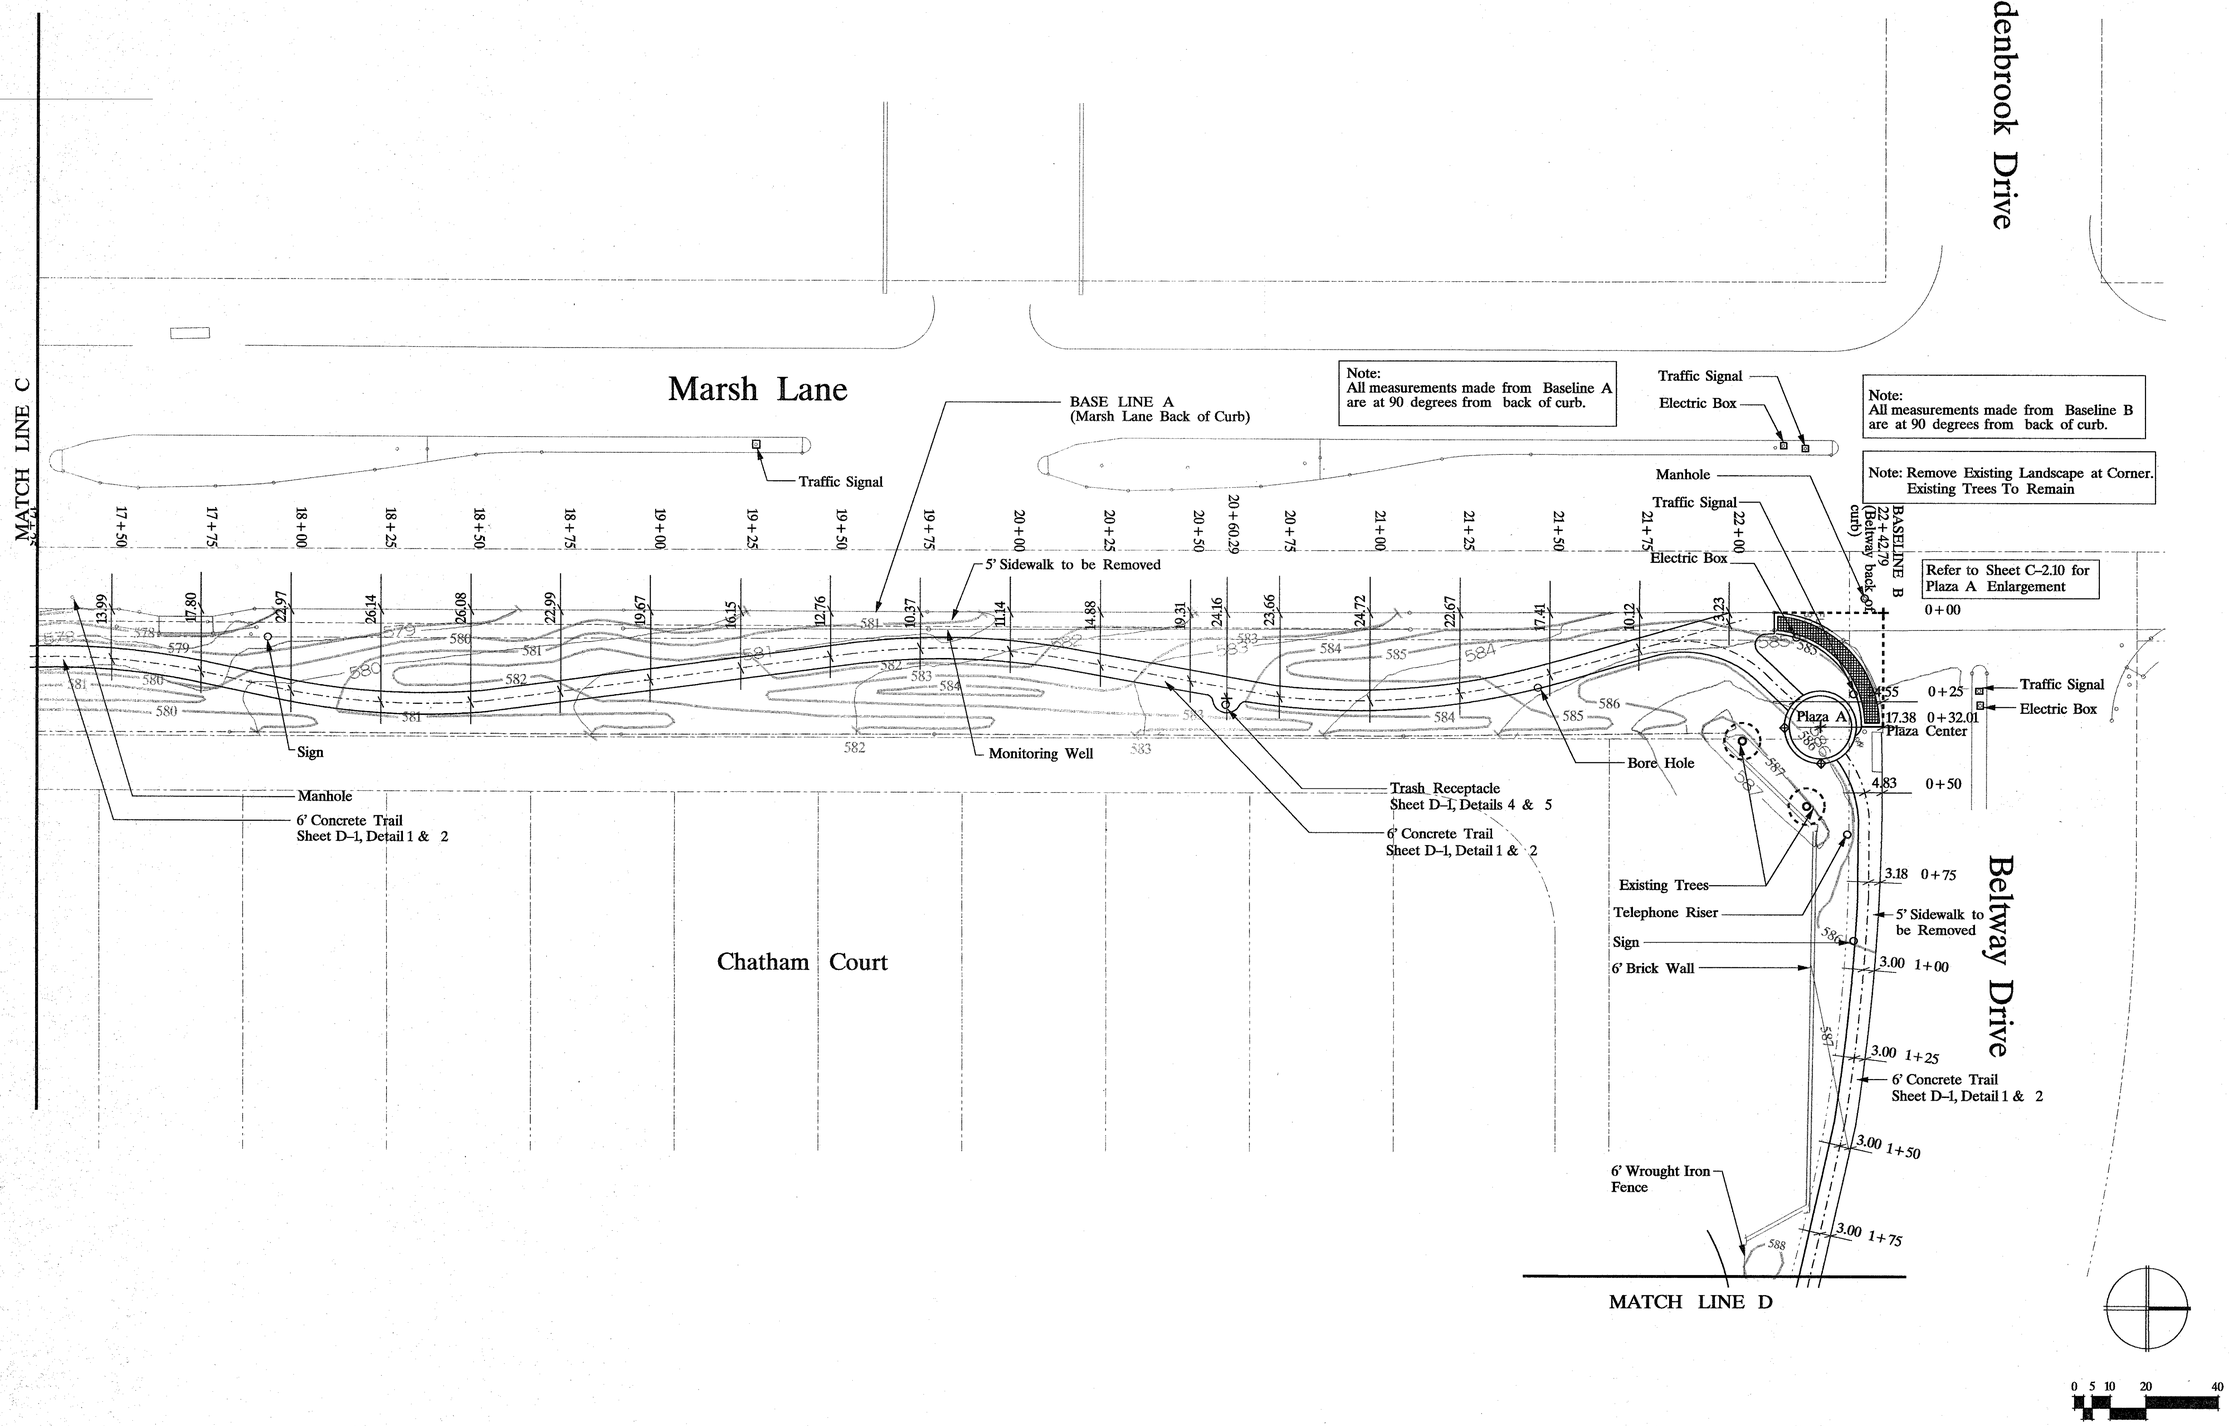

Layout and Dimensioning Plan Area Four

LES LACS LINEAR PARK

TOWN OF ADDISON PARKS & LEISURE SERVICES DEPARTMENT 16801 WESTGROVE ROAD ADDISON, TEXAS 75001 214/450-2851

Carter::Burgess

7950 ELMBROOK DRIVE SUITE250 DALLAS, TEXAS 75247-4951
(214) 638 0145 FAX (214) 638 0447

STATE OF TEXAS
DAVID L. REITZ
1353
REGISTERED LANDSCAPE ARCHITECT

REVISIONS

JOB NUMBER
93324001D

DESIGNED SLA
DRAWN SLA
CHECKED DLR/LPO

ISSUE DATE
August 18, 1994

SHEET NUMBER
C-2.4

Copyright © 1993 by Carter & Burgess, Inc.