(8)RF=N:\LANDPLAN\93324001\240\0000.MSR - LOG=(0) - ON=1-6,8-63
(3)RF=N:\LANDPLAN\93324001\240\0006.MSR - LOG=(10) - ON=1-2,5,6,8-63
TBL=F:\PLT-TBL\LP-LACS.TBL USER=ADAMS JOB#=UNKNOWN PLOTTED Wed Aug 17 16:37:23 1994
(8)RF=N:\LANDPLAN\93324001\240\0000.MSR - LOG=(0) - ON=1-6,8-63
(3)RF=N:\LANDPLAN\93324001\240\0006.MSR - LOG=(10) - ON=1-2,5,6,8-63
PRF=F:\PLP\87TONX240\0006.PRF - ROT=0.000000 - SCALE=20.000100
(7)RF=N:\LANDPLAN\93324001\240P006.MSR - LOG=(P) - ON=1-7,9-35,42-63
(18)RF=N:\LANDPLAN\93324001\CONTOUR.DGN - LOG=(CONTOUR) - ON=1-6,8,11-14,16-21,23,24,28-29,31,36-41,43,47-63
(4)RF=N:\LANDPLAN\93324001\DTM\DTM.DGN - LOG=(DTM) - ON=1-6,8,9,11-14,16-21,23,24,28-29,31,36-41,43,47-63
PRF=F:\PLP\87TONX240\0006.PRF - ROT=0.000000 - SCALE=20.000100
DGN=N:\LANDPLAN\93324001\240L0006.DGN - ON=1-63

MATCH LINE E

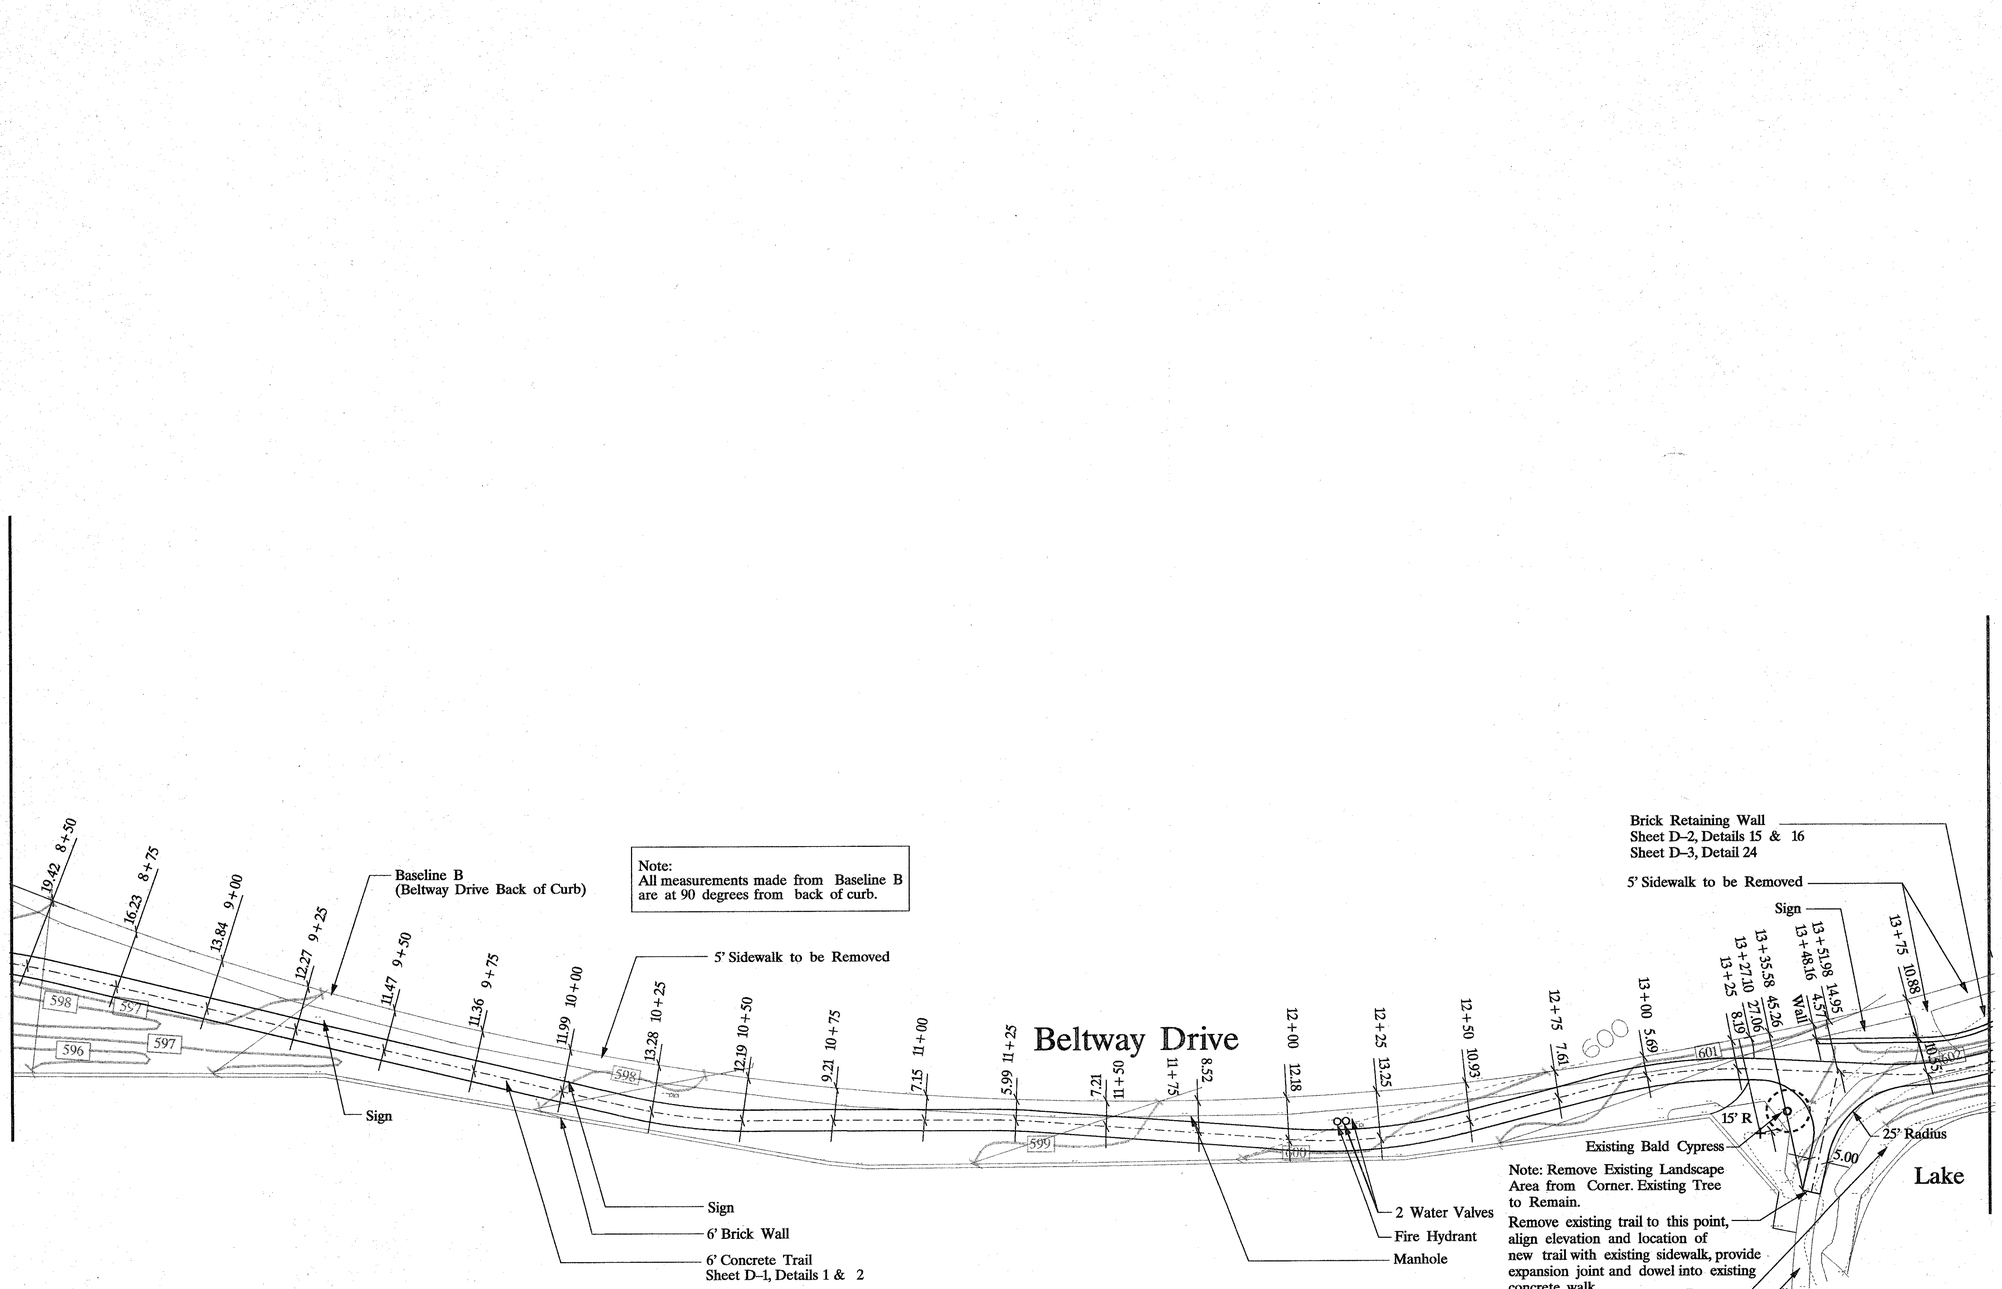

Layout and Dimensioning Plan Area Six

LES LACS LINEAR PARK

TOWN OF ADDISON PARKS & LEISURE SERVICES DEPARTMENT 16801 WESTGROVE ROAD ADDISON, TEXAS 75001 214/450-2851

7950 ELMBROOK DRIVE SUITE250 DALLAS,TEXAS 75247 – 4951
(214) 638 0145 FAX (214) 638 0447

Carter::Burgess

STATE OF TEXAS
DANIEL L. RENZ
1353
REGISTERED LANDSCAPE ARCHITECT

REVISIONS

JOB NUMBER
93324001D

DESIGNED SLA
DRAWN SLA
CHECKED DLR /LRO

ISSUE DATE
August 18, 1994

SHEET NUMBER
C–2.6

Copyright ©1993 by Carter & Burgess, Inc.