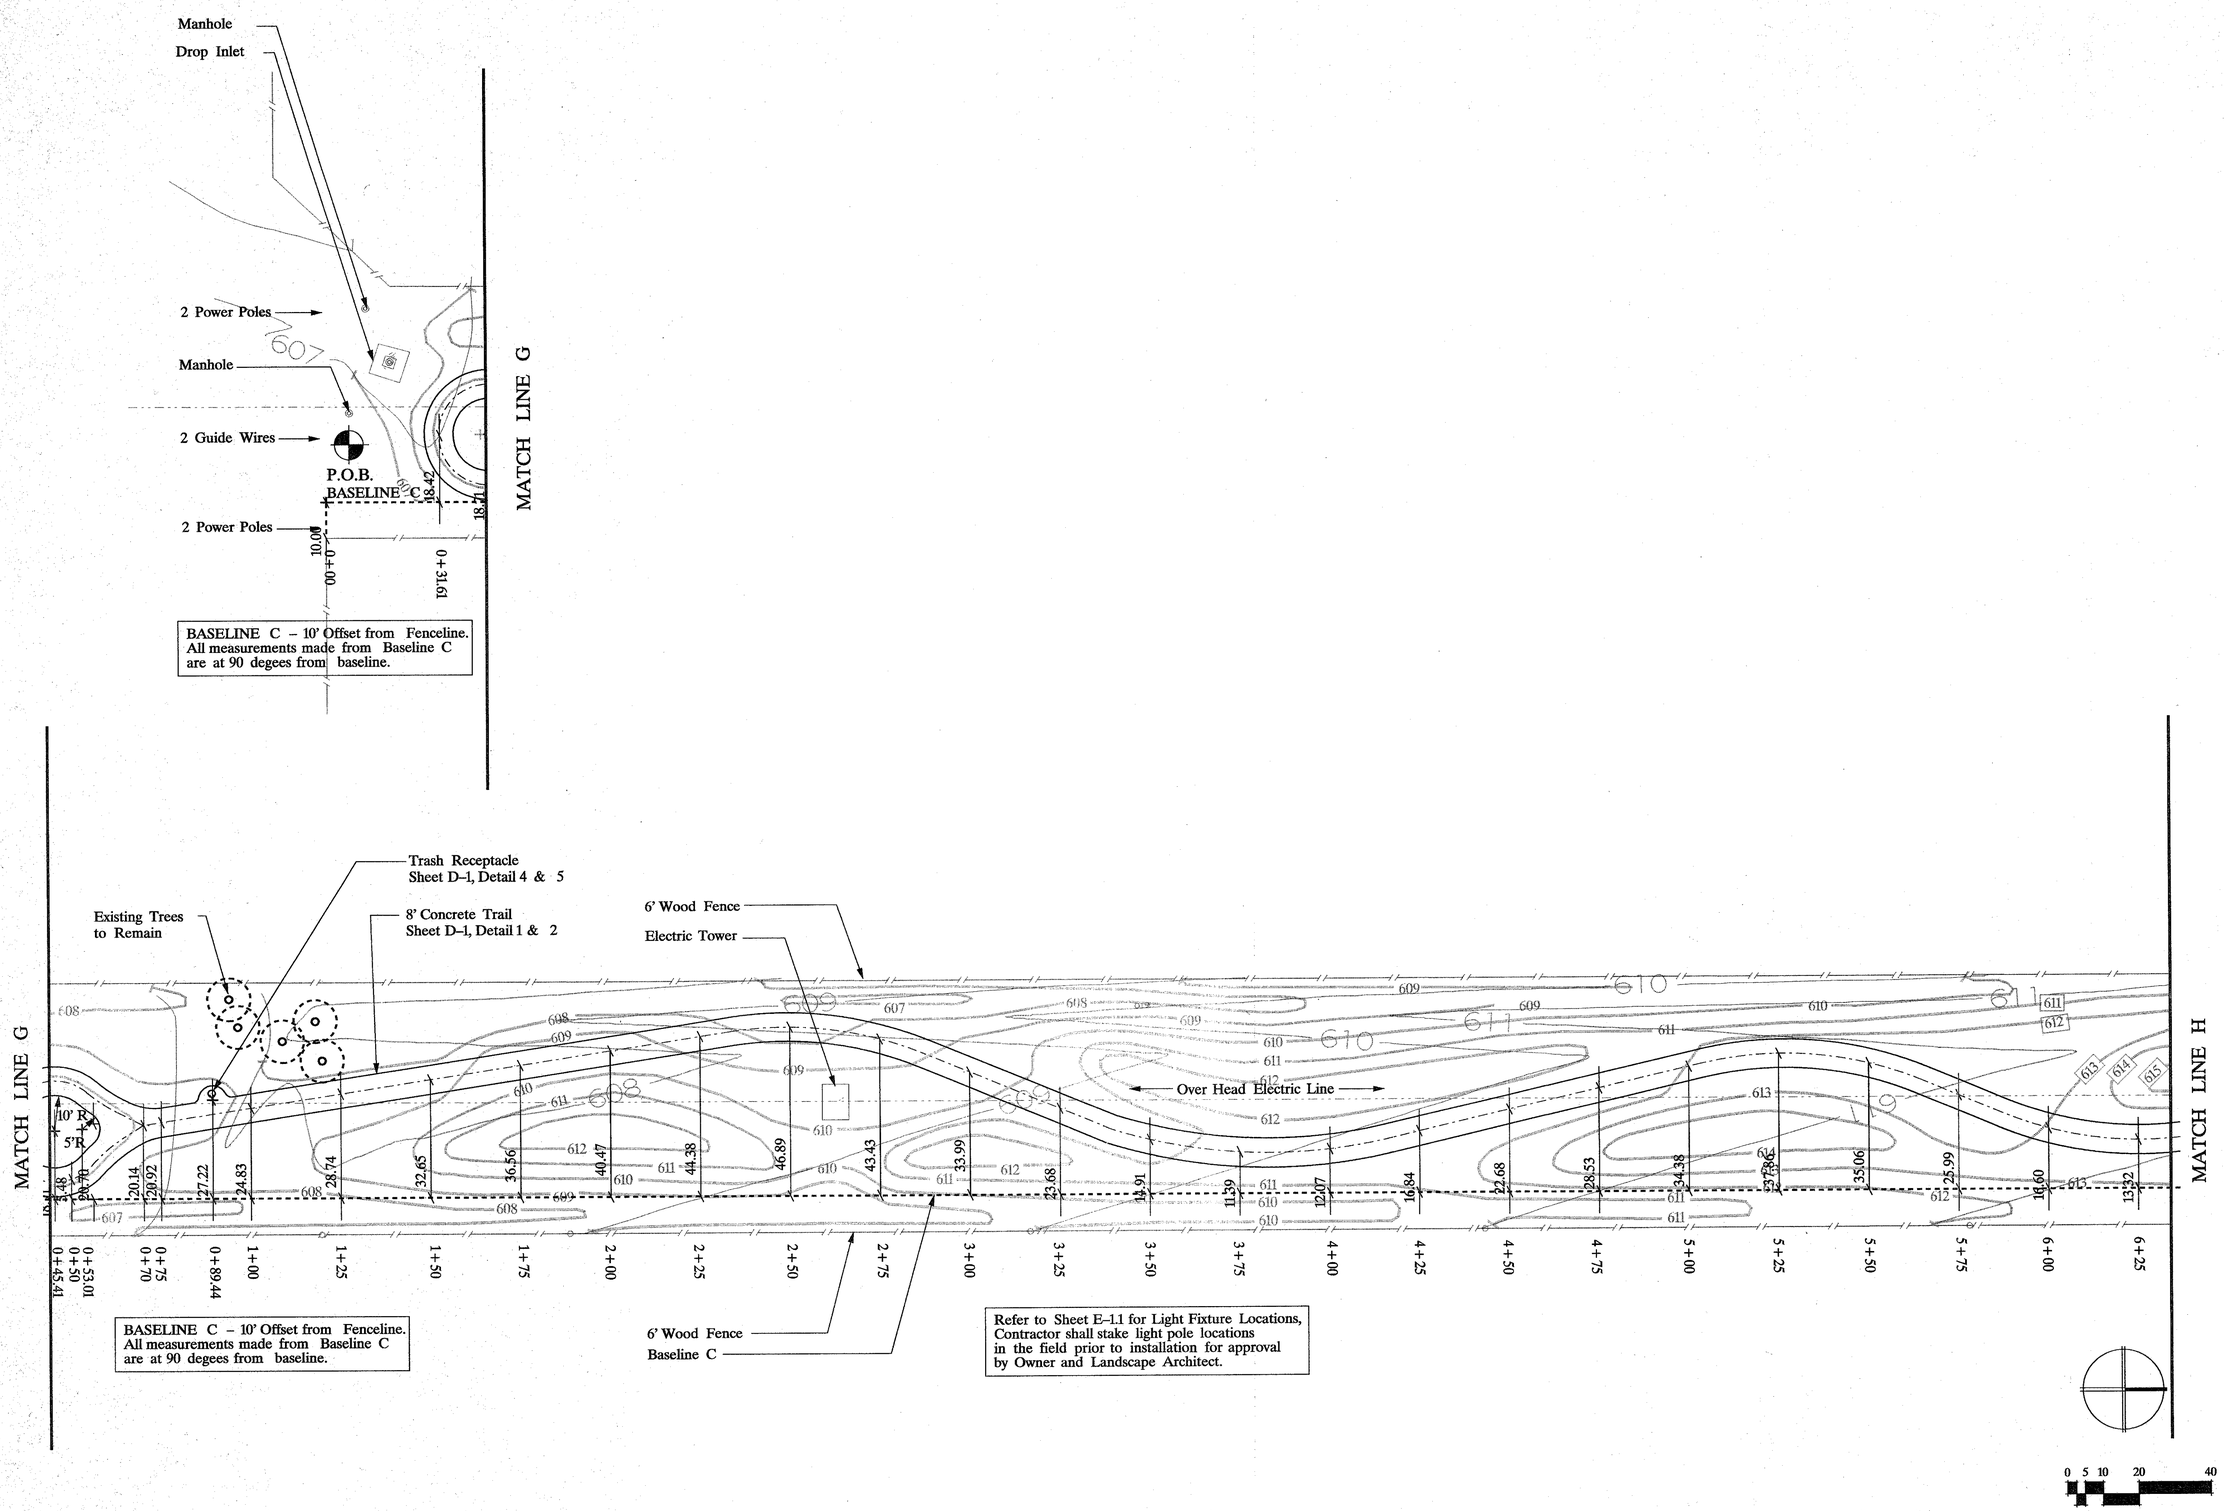

LES LACS LINEAR PARK

TOWN OF ADDISON PARKS & LEISURE SERVICES DEPARTMENT 16801 WESTGROVE ROAD ADDISON, TEXAS 75001 214/450-2851

Carter::Burgess

7950 ELMBROOK DRIVE SUITE250 DALLAS, TEXAS 75247 – 4951
(214) 638 0145 FAX (214) 638 0447

STATE OF TEXAS
DAVID A. REITZ
1353
REGISTERED LANDSCAPE ARCHITECT

REVISIONS

JOB NUMBER
93324001D

DESIGNED SLA
DRAWN SLA
CHECKED DLR/TPO

ISSUE DATE
August 18, 1994

SHEET NUMBER
C–2.8

Layout and Dimensioning Plan Area Eight

Copyright © 1993 by Carter & Burgess, Inc.