IRRIGATION LEGEND

- HUNTER MODEL PGP ROTOR WITH #9 NOZZLE AT 180 UNLESS OTHERWISE NOTED (P=#12 NOZZLE AT 360, Q= #6 NOZZLE AT 90)
- RAINBIRD MODEL 1804-PRS-SAM POP-UP SPRAY HEAD WITH 15 SERIES NOZZLE
- RAINBIRD MODEL 1812-PRS-SAM POP-UP SPRAY HEAD WITH 15 SERIES NOZZLE
- RAINBIRD 15 SERIES NOZZLE ATOP AN 18" COPPER RISER
- RAINBIRD MODEL 1804-PRS-SAM POP-UP SPRAY HEAD WITH 12 SERIES NOZZLE
- RAINBIRD MODEL 1812-PRS-SAM POP-UP SPRAY HEAD WITH 12 SERIES NOZZLE
- RAINBIRD 12 SERIES NOZZLE ATOP AN 18" COPPER RISER
- RAINBIRD MODEL 1804-PRS-SAM POP-UP SPRAY HEAD WITH 10 SERIES NOZZLE
- RAINBIRD MODEL 1812-PRS-SAM POP-UP SPRAY HEAD WITH 10 SERIES NOZZLE
- RAINBIRD 10 SERIES NOZZLE ATOP AN 18" COPPER RISER
- RAINBIRD MODEL 1804-PRS-SAM POP-UP SPRAY HEAD WITH 8 SERIES NOZZLE
- RAINBIRD MODEL 1812-PRS-SAM POP-UP SPRAY HEAD WITH 8 SERIES NOZZLE
- RAINBIRD MODEL 1804-PRS-SAM POP-UP SPRAY HEAD WITH 15 SST NOZZLE
- RAINBIRD MODEL 1804-PRS-SAM POP-UP SPRAY HEAD WITH 17 SST NOZZLE
- RAINBIRD MODEL 1812-PRS-SAM POP-UP SPRAY HEAD WITH 15 SST NOZZLE
- RAINBIRD MODEL 1812-PRS-SAM POP-UP SPRAY HEAD WITH 15 SERIES EST NOZZLE
- RAINBIRD PEB SERIES VALVE,SIZED AS SHOWN
- 4" GATE VALVE
- 2" FEBCO 805 Y DOUBLE CHECK VALVE ASSEMBLY
- 2" WATER METER
- RAINBIRD 33RC QUICK COUPLER VALVE
- RAINBIRD ISC-SAT-B+-SS SERIES,24 STATION CONTROLLER/FIELD SATELLITE UNIT
- LATERAL LINE
- 2" MAIN LINE
- SCH 40 PVC SLEEVE

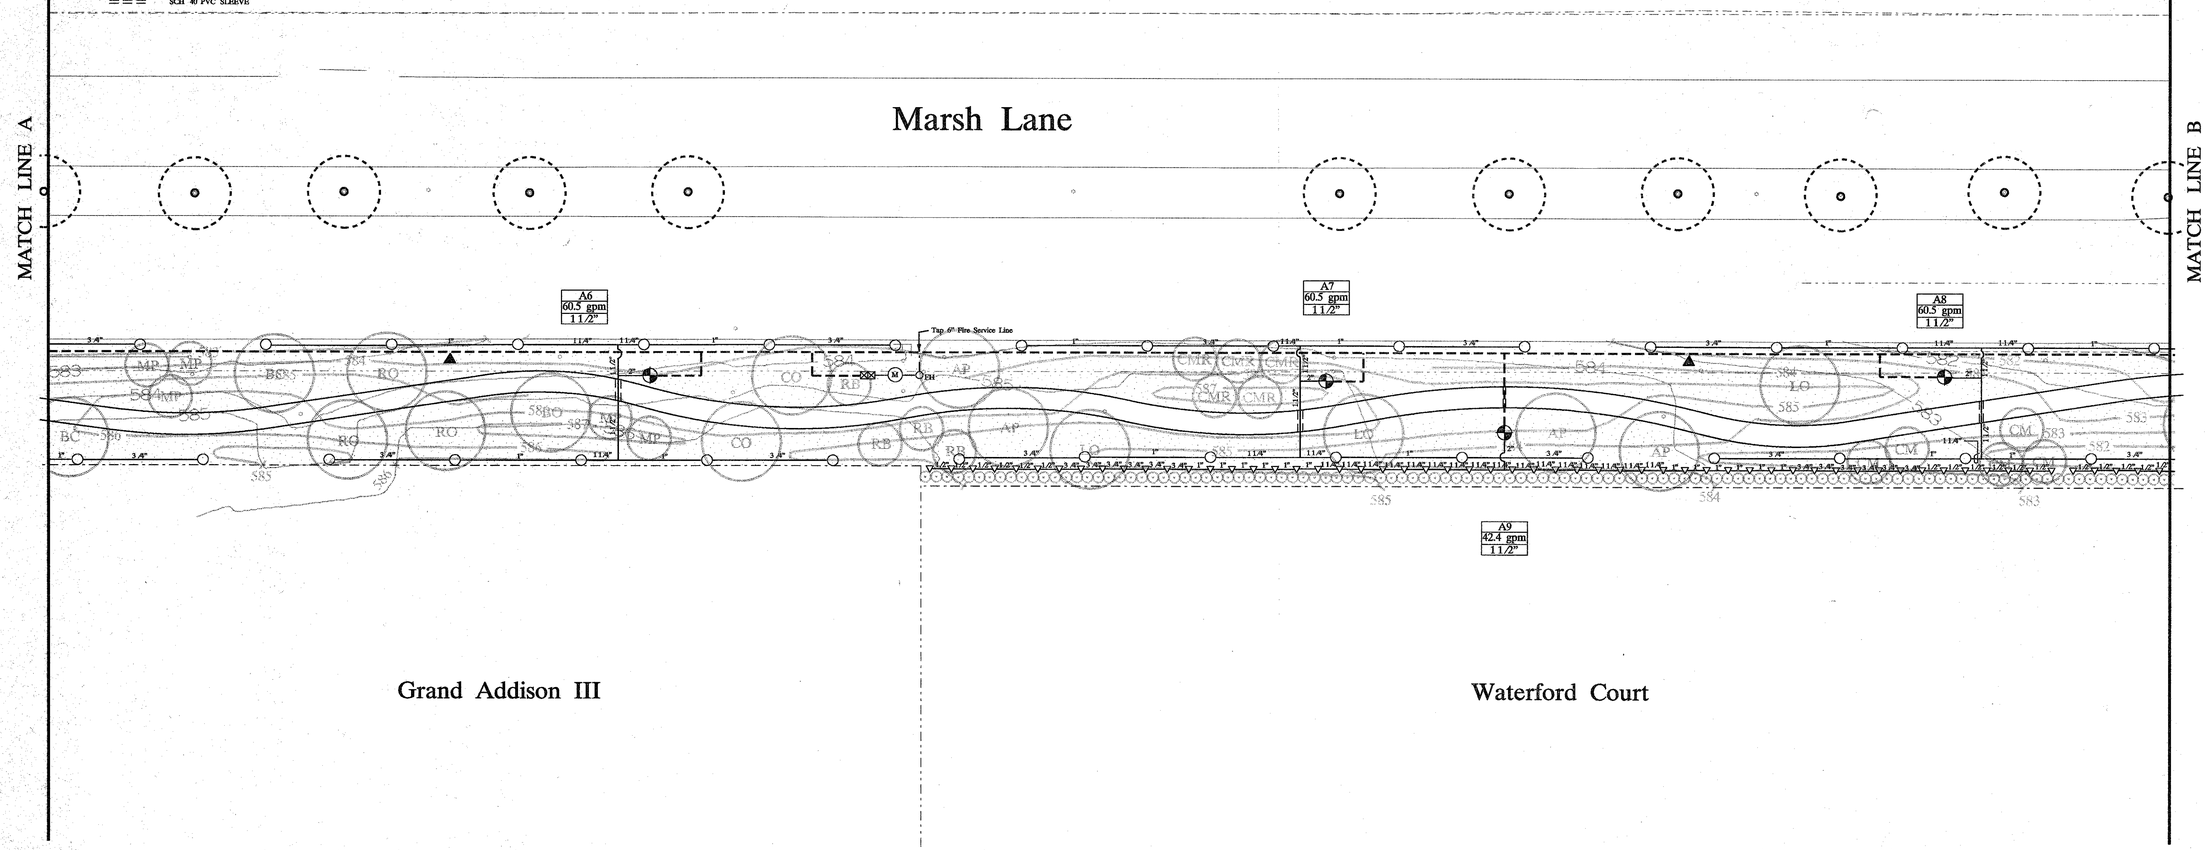

0 5 10 20 40

Irrigation Plan Area Two

STATE OF TEXAS
DAVID L. KRETZ
3302
LICENSED IRRIGATOR

STATE OF TEXAS
DAVID L. KRETZ
1353
REGISTERED LANDSCAPE ARCHITECT

LES LACS LINEAR PARK

TOWN OF ADDISON PARKS & LEISURE SERVICES DEPARTMENT 16801 WESTGROVE ROAD ADDISON, TEXAS 75001 214 /450-2851

Carter :: Burgess

7950 ELMBROOK DRIVE SUITE250 DALLAS, TEXAS 75247 – 4915
(214) 638 1845 FAX (214) 638 1847

REVISIONS

JOB NUMBER
93324001D

DESIGNED SLA
DRAWN SLA
CHECKED DLR /LPO

ISSUE DATE
August 18, 1994

SHEET NUMBER
LI–1.2

Copyright © 1993 by Carter & Burgess, Inc.