FENCE LINE

IRRIGATION LEGEND

- HUNTER MODEL PGP ROTOR WITH #9 NOZZLE AT 180 UNLESS OTHERWISE NOTED (F=#12 NOZZLE AT 360, Q= #6 NOZZLE AT 90)
- RAINBIRD MODEL 1804-PRS-SAM POP-UP SPRAY HEAD WITH 15 SERIES NOZZLE
- RAINBIRD MODEL 1812-PRS-SAM POP-UP SPRAY HEAD WITH 15 SERIES NOZZLE
- RAINBIRD 15 SERIES NOZZLE ATOP AN 18" COPPER RISER
- RAINBIRD MODEL 1804-PRS-SAM POP-UP SPRAY HEAD WITH 12 SERIES NOZZLE
- RAINBIRD MODEL 1812-PRS-SAM POP-UP SPRAY HEAD WITH 12 SERIES NOZZLE
- RAINBIRD 12 SERIES NOZZLE ATOP AN 18" COPPER RISER
- RAINBIRD MODEL 1804-PRS-SAM POP-UP SPRAY HEAD WITH 10 SERIES NOZZLE
- RAINBIRD MODEL 1812-PRS-SAM POP-UP SPRAY HEAD WITH 10 SERIES NOZZLE
- RAINBIRD 10 SERIES NOZZLE ATOP AN 18" COPPER RISER
- RAINBIRD MODEL 1804-PRS-SAM POP-UP SPRAY HEAD WITH 8 SERIES NOZZLE
- RAINBIRD MODEL 1812-PRS-SAM POP-UP SPRAY HEAD WITH 8 SERIES NOZZLE
- RAINBIRD MODEL 1804-PRS-SAM POP-UP SPRAY HEAD WITH 15 SST NOZZLE
- RAINBIRD MODEL 1804-PRS-SAM POP-UP SPRAY HEAD WITH 17 SST NOZZLE
- RAINBIRD MODEL 1812-PRS-SAM POP-UP SPRAY HEAD WITH 15 SST NOZZLE
- RAINBIRD MODEL 1812-PRS-SAM POP-UP SPRAY HEAD WITH 15 SERIES FST NOZZLE
- RAINBIRD PEB SERIES VALVE, SIZED AS SHOWN
- 4" GATE VALVE
- 2" FEBCO 805 Y DOUBLE CHECK VALVE ASSEMBLY
- 2" WATER METER
- RAINBIRD 3RC QUICK COUPLER VALVE
- RAINBIRD ISC-SAT-B-I+-SS SERIES, 24 STATION CONTROLLER/FIELD SATELLITE UNIT
- LATERAL LINE
- 2" MAIN LINE

MATCH LINE H

C10 36.9 gpm 1 1/2"

C9 66.8 gpm 1 1/2"

C11 51.0 gpm 1 1/2"

C12 45.7 gpm 1 1/2"

Controller 'C'

Existing House

Proton Drive

Azure Drive

Connect to Existing 2" Tap Meter and DCVA

C13 66.8 gpm 1 1/2"

C14 60.1 gpm 1 1/2"

Existing House

Existing House

Existing House

Playground Area

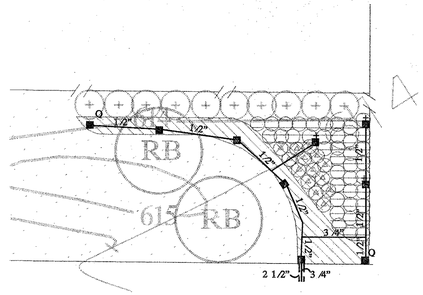

Planting Enlargement

Scale 1" = 10'– 0"

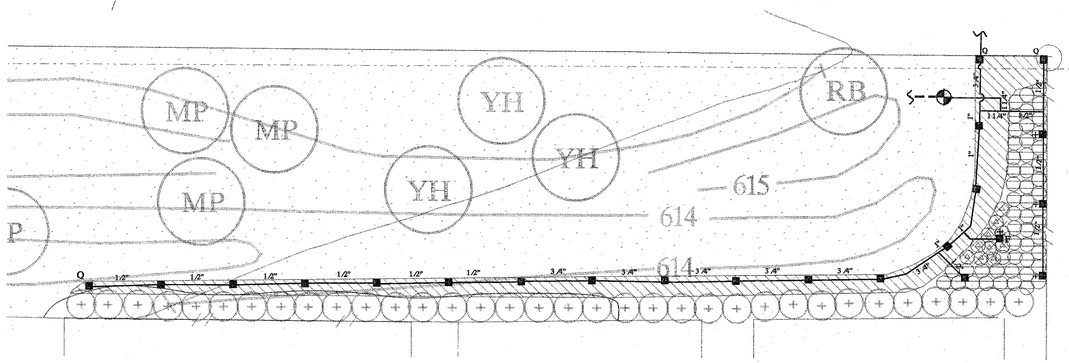

C15 25.7 gpm 1 1/2"

Planting Enlargement

Scale 1" = 10'– 0"

0 5 10 20 40

Irrigation Plan Area Nine

STATE OF TEXAS DAVID A. REITZ 9SC2 LICENSED IRRIGATOR

STATE OF TEXAS DAVID A. REITZ 1353 REGISTERED LANDSCAPE ARCHITECT

LES LACS LINEAR PARK

TOWN OF ADDISON PARKS & LEISURE SERVICES DEPARTMENT 16801 WESTGROVE ROAD ADDISON, TEXAS 75001 214 /450-2851

7800 ELMBROOK DRIVE SUITE250 DALLAS, TEXAS 75247 – 6931
(214) 638 6645 FAX (214) 638 1447

Carter :: Burgess

REVISIONS

JOB NUMBER 93324001D

DESIGNED SLA
DRAWN SLA
CHECKED DLR / JPO

ISSUE DATE August 18, 1994

SHEET NUMBER LI–1.9

Copyright ©1993 by Carter & Burgess, Inc.

(18)RF=N:\LANDPLAN\93324001\2401R09S.MSR – LOG=(LEGEND) – ON=1-63
(17)RF=N:\LANDPLAN\93324001\2401R09S.MSR – LOG=(LABEL01) – ON=1-4,6-15,17-63
(16)RF=N:\LANDPLAN\93324001\2401R09S.MSR – LOG=(TPDLG2) – ON=1-12,14,16,23-32,36-45,49,51-60
(15)RF=N:\LANDPLAN\93324001\CONTOUR.DGN – LOG=(CONELG2) – ON=1-12,14,16-31,36-63
(14)RF=N:\LANDPLAN\93324001\2401D05S.MSR – LOG=(LGD1.01) – ON=1-3,5-13,16-18,20,22-35,38-63
(13)RF=N:\LANDPLAN\93324001\CONTOUR.DGN – LOG=(CONELG1) – ON=1-14,18,20-24,26-31,38-63
(12)RF=N:\LANDPLAN\93324001\2405P05S.MSR – LOG=(GPM1.01) – ON=1-4,6-37,40-63
(11)RF=N:\LANDPLAN\93324001\2405P05S.MSR – LOG=(GPM2.01) – ON=1-14,16-21,23,24,26-29,31,36-41,43,47-63
(10)RF=N:\LANDPLAN\93324001\TOPO2.DGN – LOG=(TPE2) – ON=1,2,4,6-13,16,18,20,22-35,38-63
(9)RF=N:\LANDPLAN\93324001\2406L05S.MSR – LOG=(LATNLG1) – ON=1-12,14,16-21,23,24,26-34,36-45,49,51-60
(8)RF=N:\LANDPLAN\93324001\2406L05S.MSR – LOG=(LATNLG2) – ON=1-12,14,16-20,22,23,25-63
(7)RF=N:\LANDPLAN\93324001\2406L05S.MSR – LOG=(LATNLG3) – ON=1-12,16-20,22,23,25-63
(6)RF=N:\LANDPLAN\93324001\2406L05S.MSR – LOG=(LATNLG4) – ON=1-12,16-20,22,23,25-63
(5)RF=N:\LANDPLAN\93324001\2406L05S.MSR – LOG=(LG1) – ON=1,2,5,6,22,28-32,34,38-42,44-63
(4)RF=N:\LANDPLAN\93324001\2407R05S.DGN – LOG=(TB) – ON=1-10,19-35,41-63
PRF=FI:\PVP1877GM.2401R09S.PRF – ROT=0,000000 – SCALE=F20.000000
DGN=N:\LANDPLAN\93324001\2401R09S.DGN – ON=1,3-63
TBL=F:\PVP1-TBL\LP-LACS.TBL USER=HALSE JOB=UNKNOWN PLOTTED Wed Aug 17 19:59:13 1994