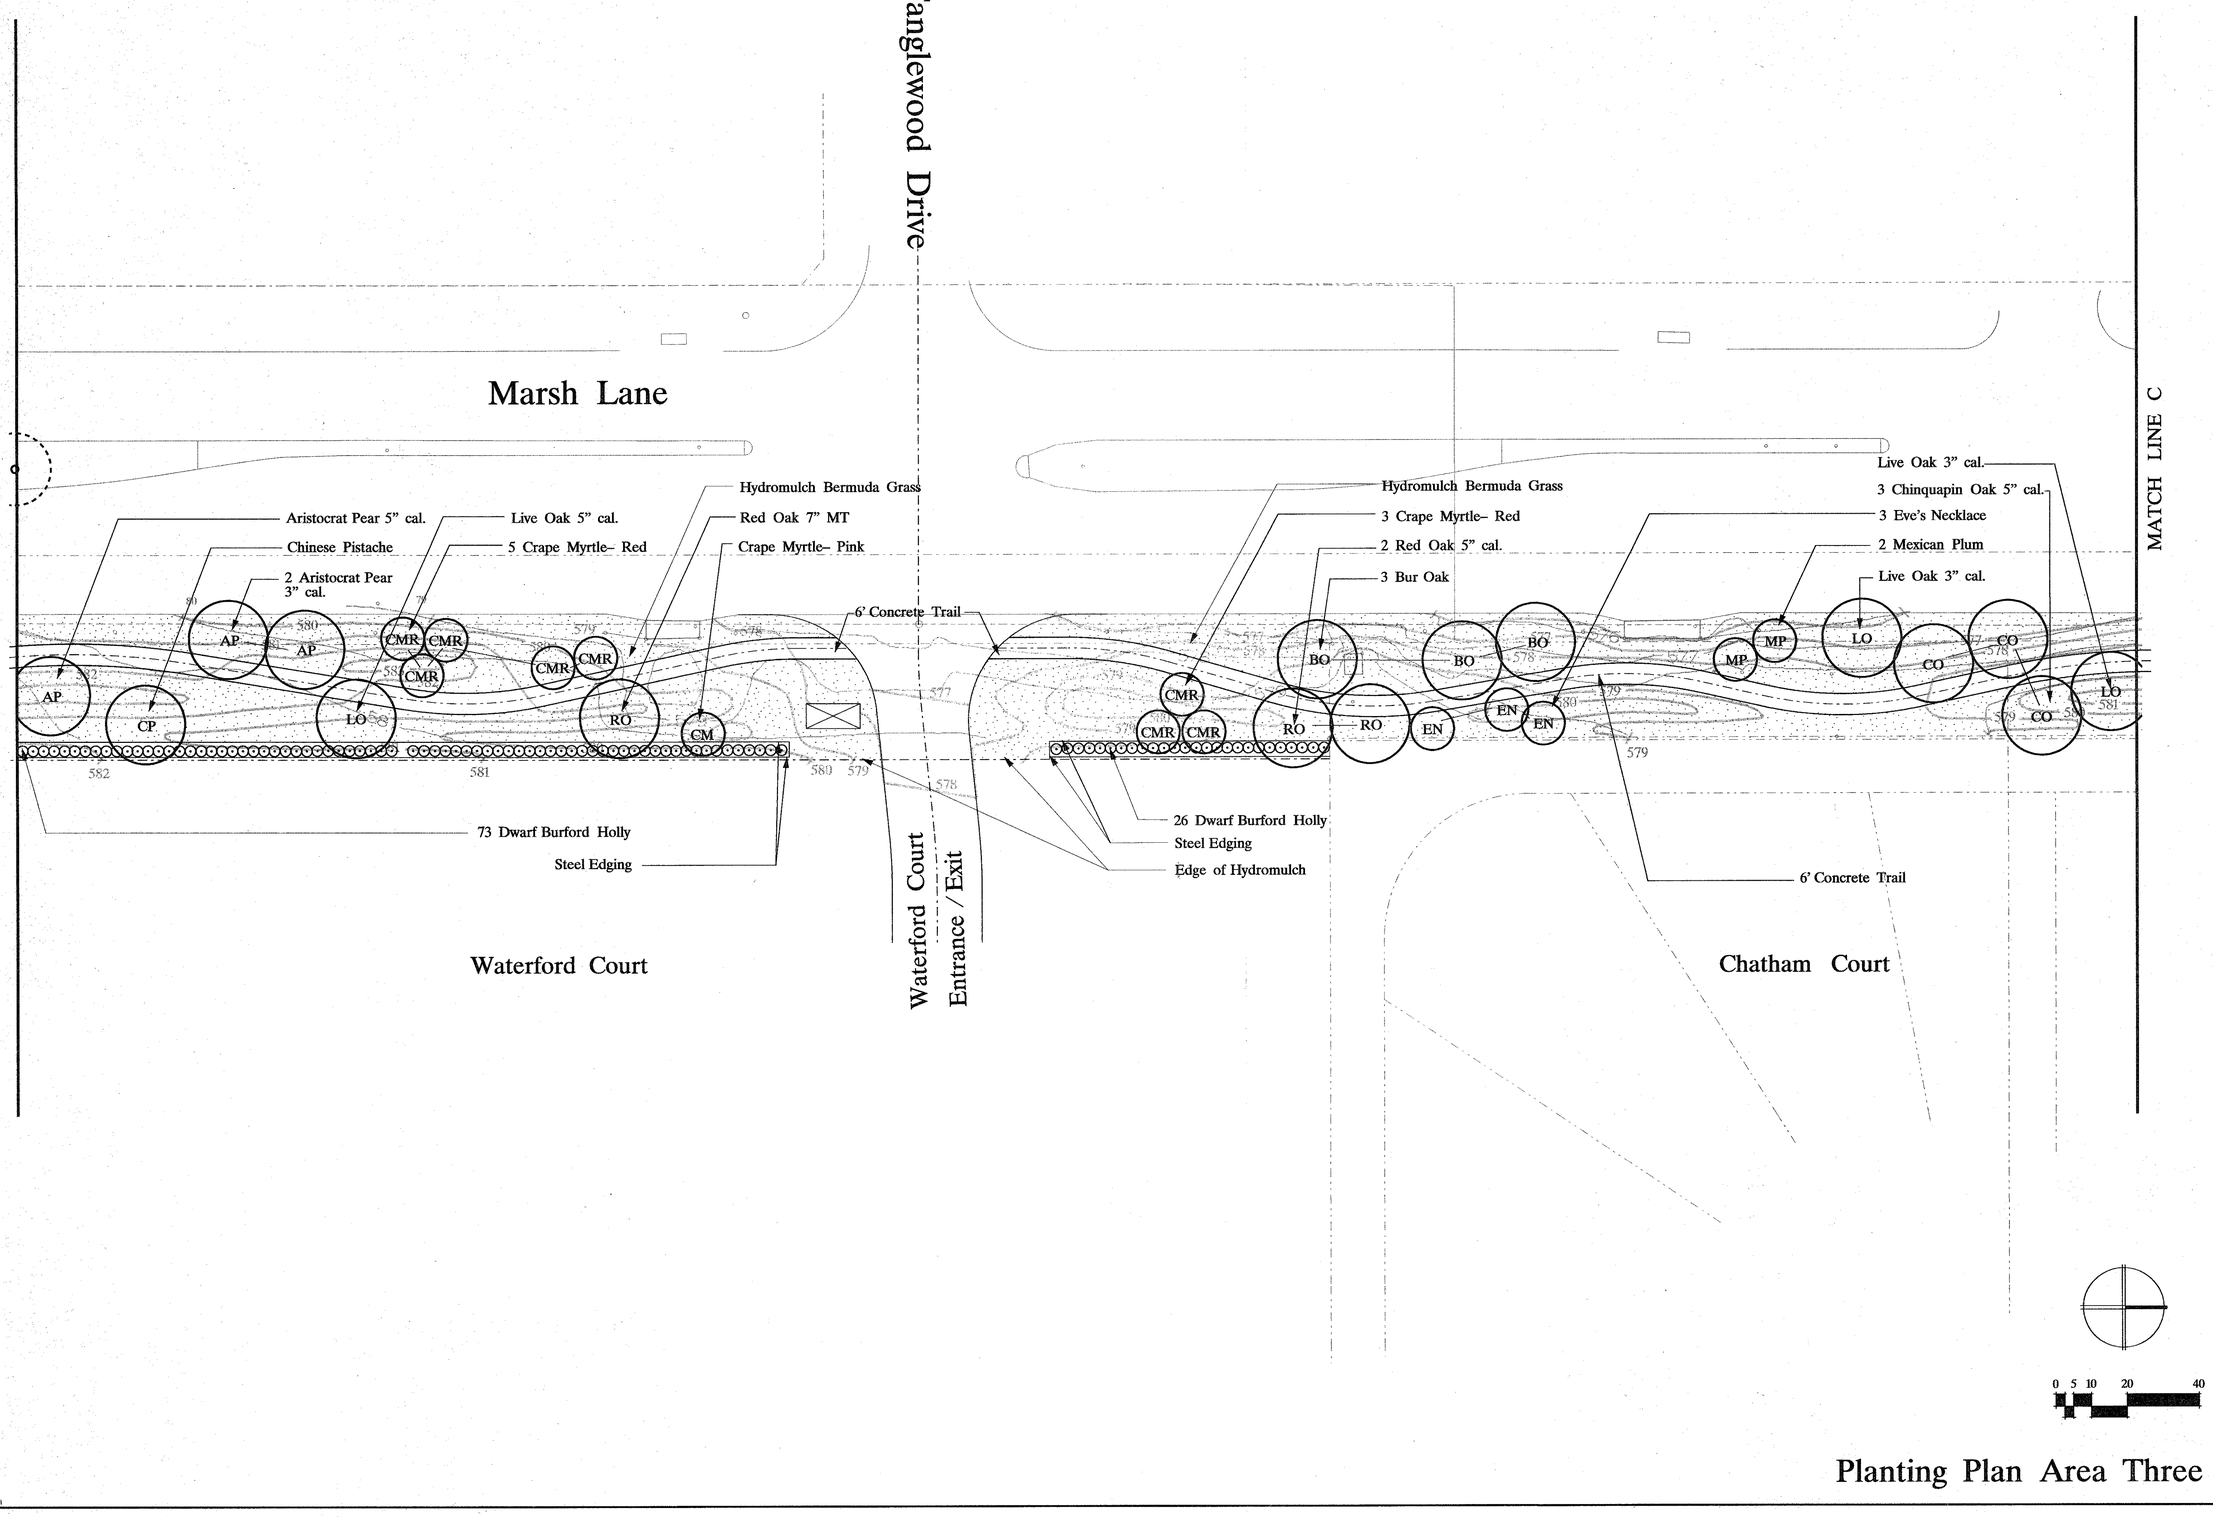

Planting Plan Area Three

LES LACS LINEAR PARK

TOWN OF ADDISON PARKS & LEISURE SERVICES DEPARTMENT 16801 WESTGROVE ROAD ADDISON, TEXAS 75001 214/450-2851

7980 ELDBROOK DRIVE SUITE250 DALLAS, TEXAS 75247 – 4951
(214) 638 0145 FAX (214) 638 0447

Carter :: Burgess

REVISIONS

JOB NUMBER 93324001D

DESIGNED SLA
DRAWN SLA
CHECKED DLR / LPO

ISSUE DATE August 18, 1994

SHEET NUMBER LP–1.3

Copyright © 1993 by Carter & Burgess, Inc.