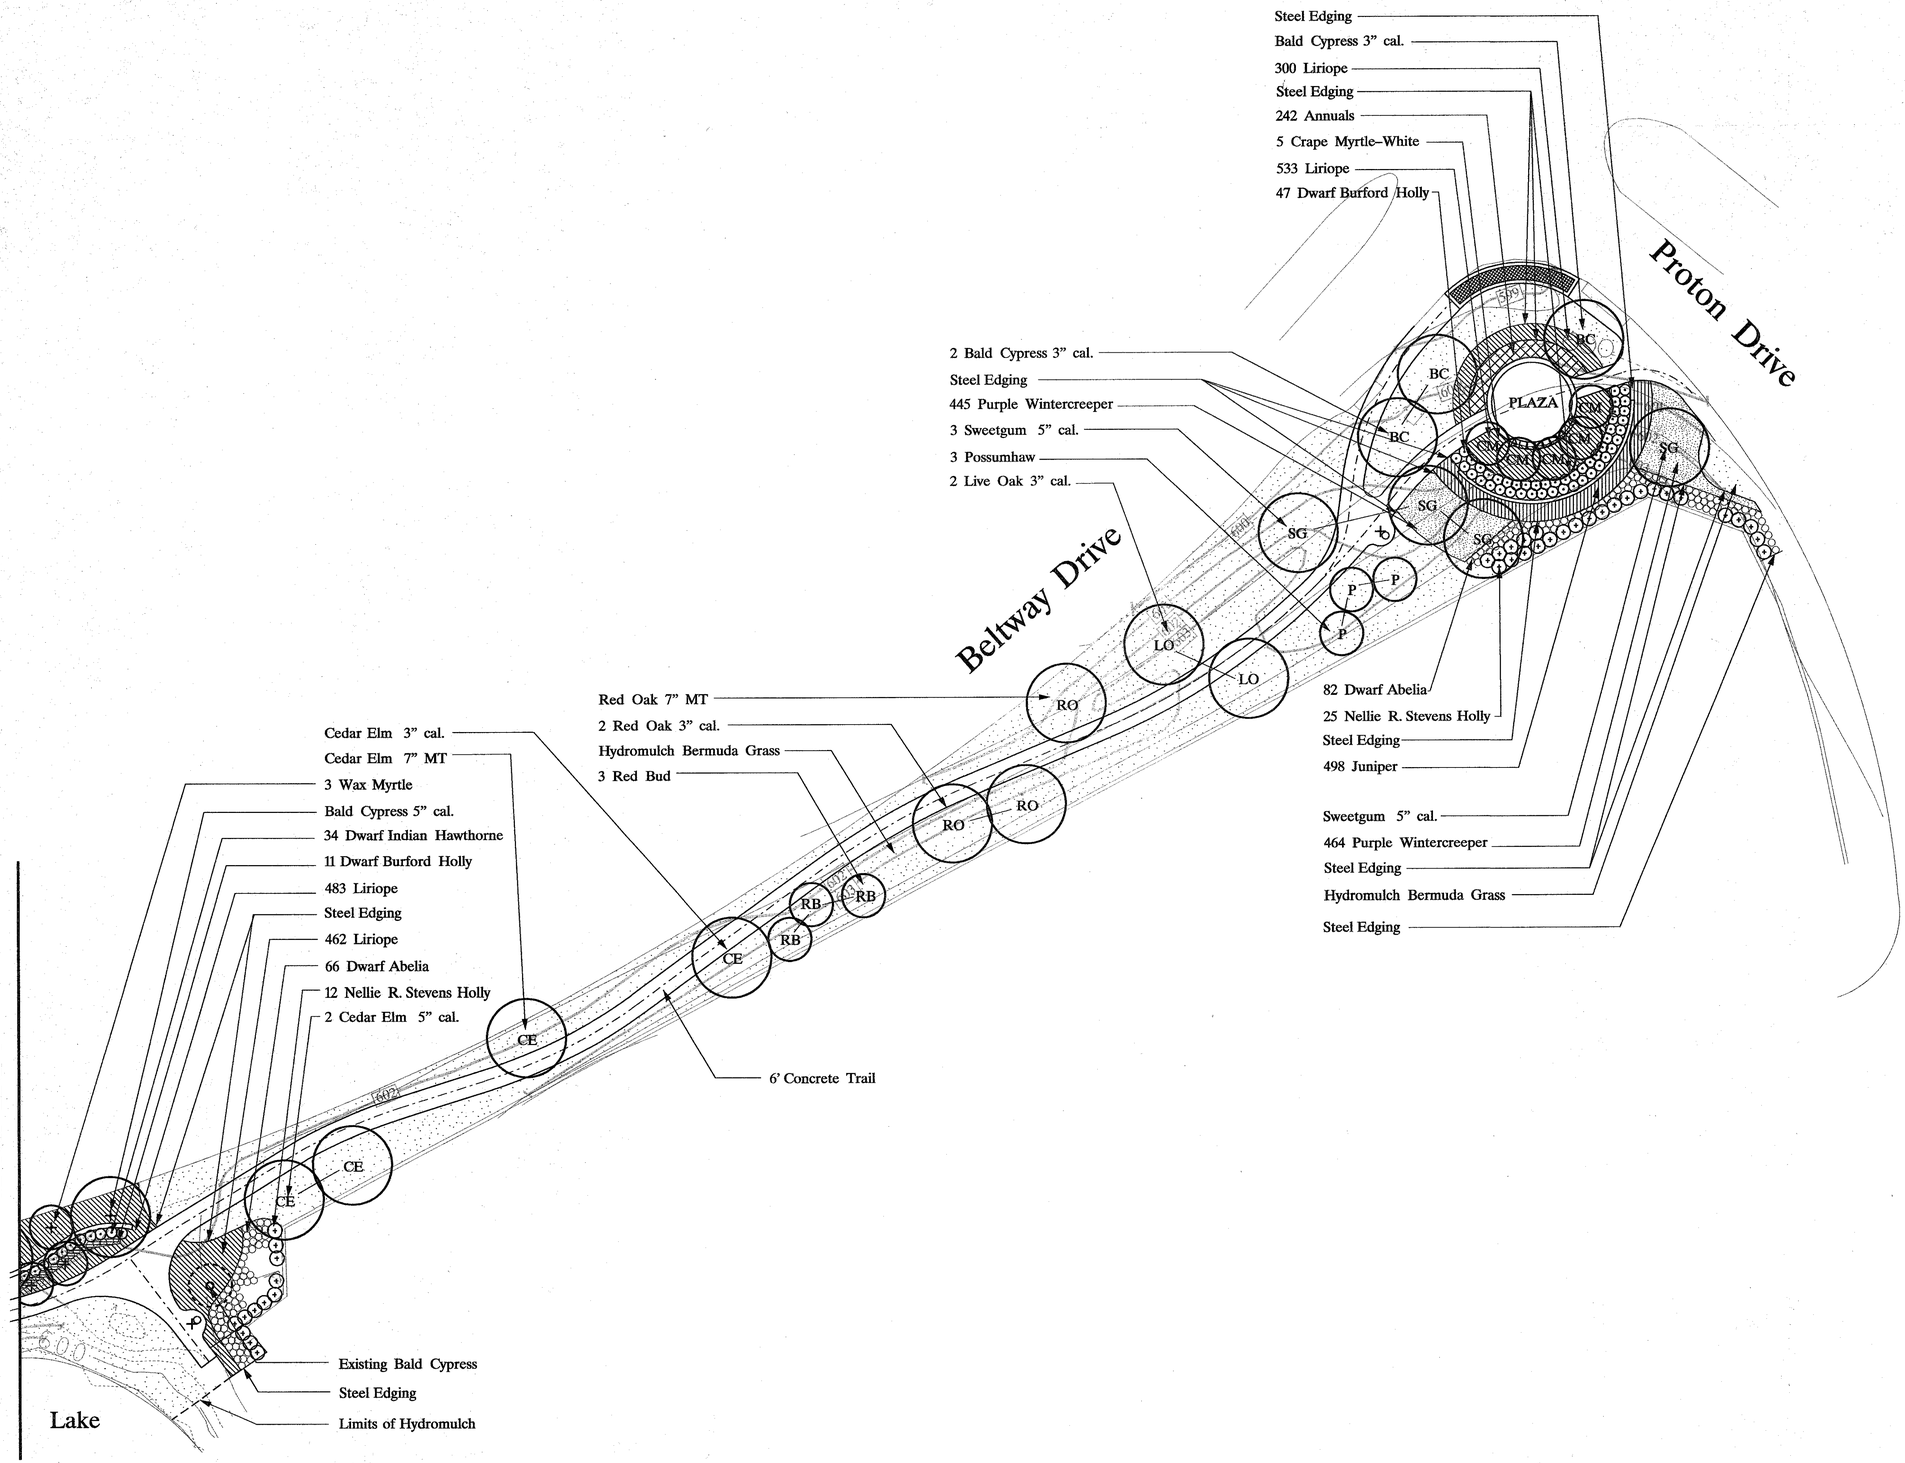


# LES LACS LINEAR PARK

TOWN OF ADDISON PARKS & LEISURE SERVICES DEPARTMENT 16801 WESTGROVE ROAD ADDISON, TEXAS 75001 214/450-2851


7950 ELMBROOK DRIVE SUITE250 DALLAS, TEXAS 75247 - 4951
(214) 638 0145 FAX (214) 638 0447


Carter::Burgess

REVISIONS

JOB NUMBER 9332400ID

DESIGNED SLA
DRAWN SLA
CHECKED DLR /LPO

ISSUE DATE August 18, 1994

SHEET NUMBER LP–1.7

## Planting Plan Area Seven


Copyright ©1993 by Carter & Burgess, Inc.