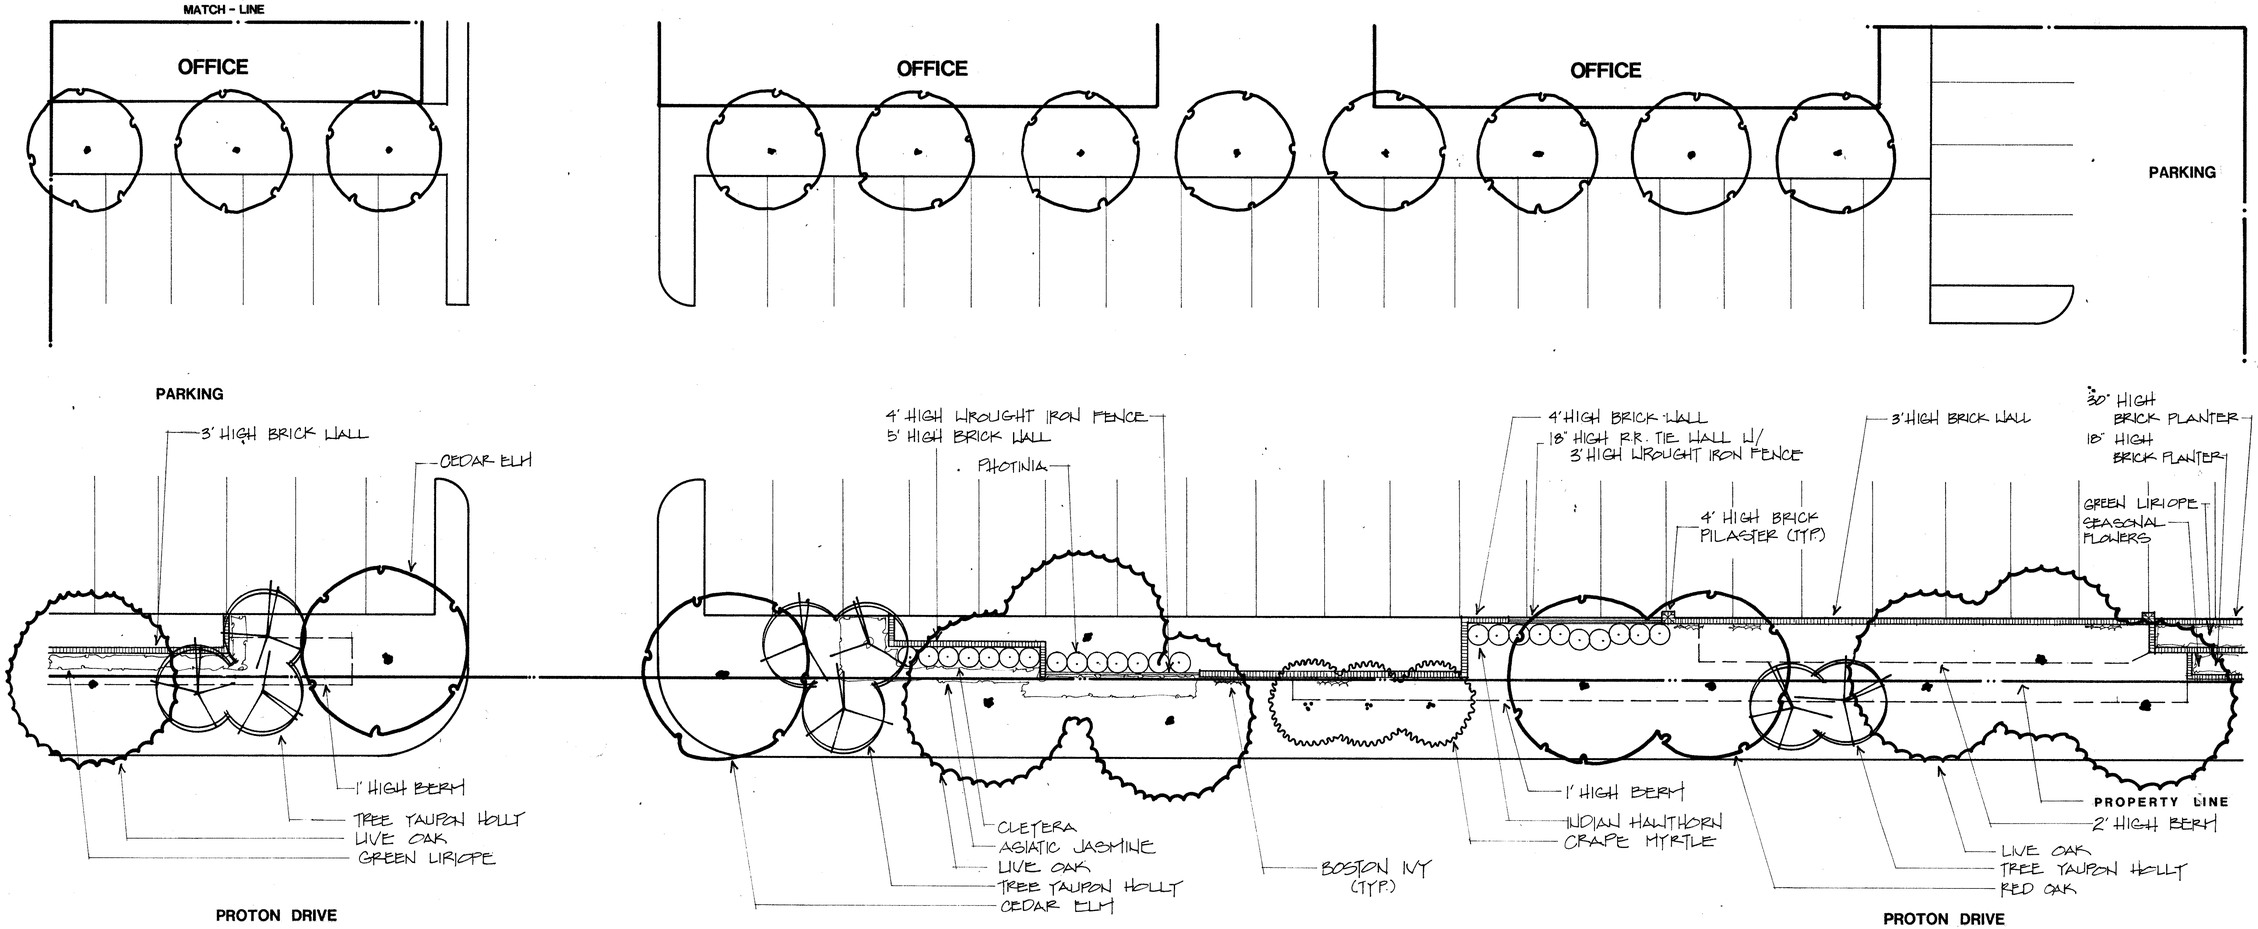

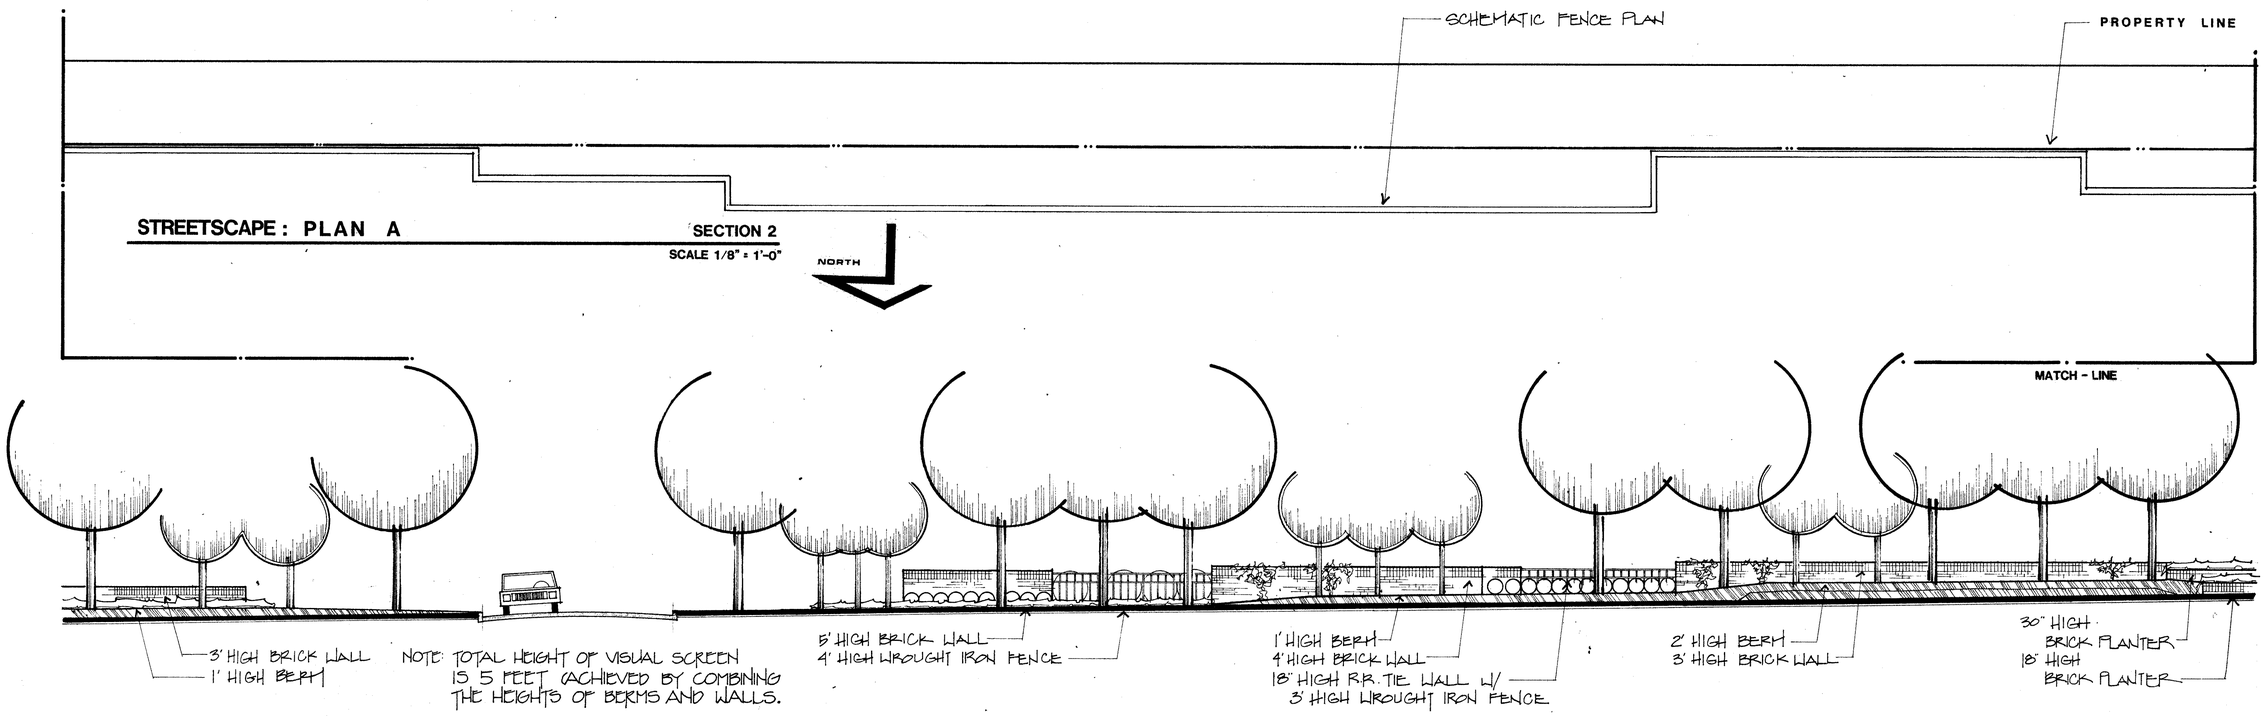

GEORGE R. HUNT & ASSOCIATES
LANDSCAPE ARCHITECTS

A-2

HARVEY HOUSE HOTEL
ADDISON, TEXAS