ZONING - PLANNED DEVELOPMENT

PROTON DRIVE

24'-0" | 30'-0" | 30'-0" | 24'-0"

35.18' | S 89° 23' 17" E 588.28' | 82.26' | 95.60' | S 89° 23' 17" E 50.16'

ZONING - PLANNED DEVELOPMENT (TOWNHOUSE)

N 00° 49' 25" E 800.58'

15'-0" T.P.&L. CO. EASEMENT

EXISTING BRICK WALL

OFFICE BUILDING #5

OFFICE BUILDING #4

OFFICE BUILDING #3

OFFICE BUILDING #2

OFFICE BUILDING #1

MOTOR HOTEL

RESTAURANT/ LOUNGE

RESTAURANT

COFFEE SHOP

POOL EQUIPMENT /UNENCLOSED

SERVICE DRIVE

RAMP

TRASH

PORTE COCHERE ENTRY

DUMPSTER

H.C.

61'-0" | 151'-0" | 118'-0"

100'-0" | 110'-0" | 118'-0" | 296'-0" | 120'-0"

194'-0" | 32'-0" | 409'-4" | 20'-0"

CONC. PAVING ALL PARKING & DRIVE AREAS.

BRICK PAVING (TYP)

30'-0" DRIVE

S 00° 49' 25" W 783.42'

MIDWAY ROAD

10'-0" SANITARY SEWER EASEMENT

78'-6" | 32'-0" | 142'-0"

75'-0"

8'-0" SANITARY SEWER EASEMENT

8'-0"

N 89° 21' 22" W 850.00'

12'-0" STORM SEWER EASEMENT

ZONING - R1 (S.U.P. - GREENHILL SCHOOL)

DISCIPLINE 4 | DISCIPLINE 3 | DISCIPLINE 2 | DISCIPLINE 1

2.1.1 | 2.1.1 | SB | SB | TB | TB | SHORT SCREED BASE

PROJECT INFORMATION

MOTOR HOTEL:
- No. Of Rooms — 434
- No. Of Stories — 3
- Total Sq. Ft. — 276,340

OFFICE BUILDING:
- No. of Stories — 3 ea.
- Sq. Ft. — 56,956 ea.
- Total Sq. Ft. — 284,780

PARKING DATA:
- Total Parking Required — 1,384
- Total Parking provided — 1,506
- Typical Parking Stall — 8'-6" x 18'-0"
- Handicapped Spaces — 14

LANDSCAPING:
- Total Sq. Ft. Provided — 100,000 +
- Percentage of Total Site Sq. Ft. — 15%

NORTH

SITE PLAN

SCALE: 1" = 30'-0"

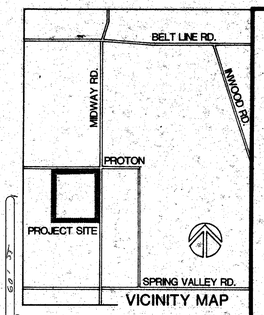

VICINITY MAP

REGISTERED ARCHITECT STATE OF TEXAS

THE HARVEY HOUSE HOTEL

ADDISON, TEXAS

HUIE
CONSTRUCTION PROPERTIES

THE CRAYCROFT ARCHITECTS INC.

2710 OAK LAWN SUITE 101
DALLAS, TEXAS 75219 214-523-2710

DRAWN BY:

CHECKED BY:

DATE: FEB. 1, 1984

REVISIONS

PROJECT NO. 83051

SHEET NO.