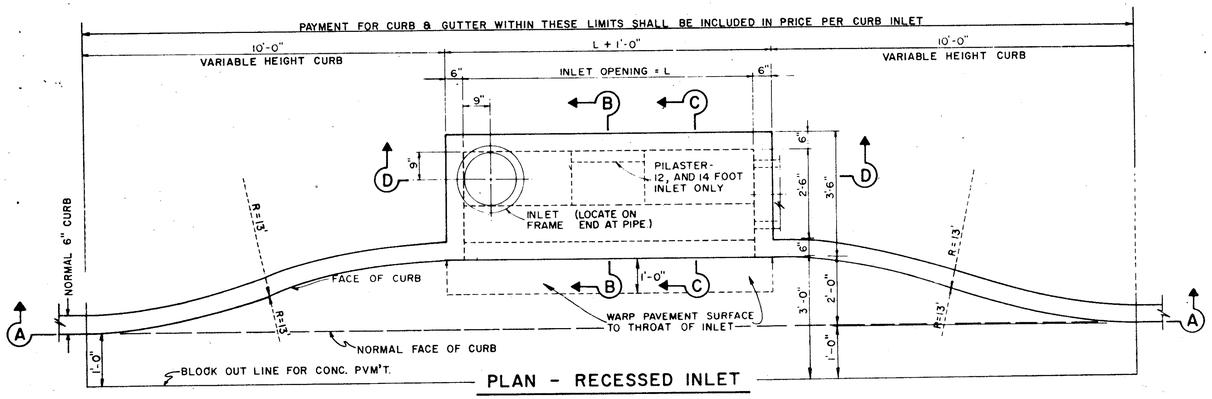

PLAN - RECESSED INLET

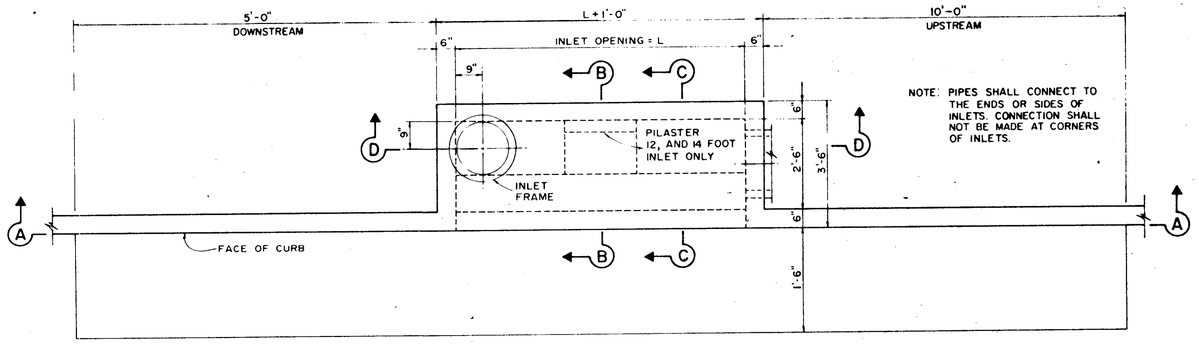

PLAN - STANDARD INLET

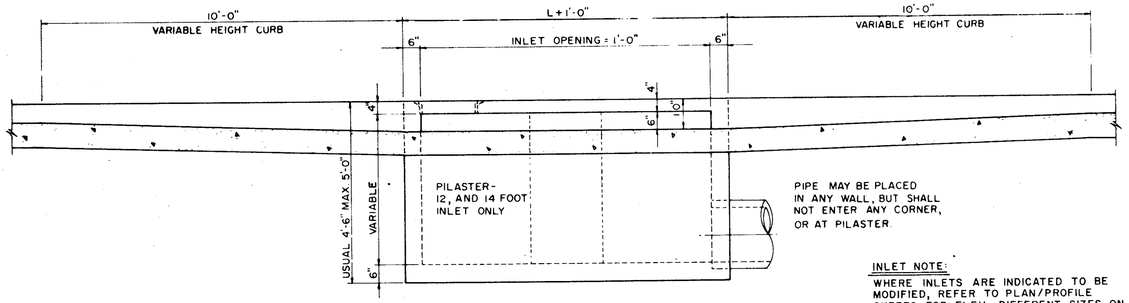

SECTION A-A-RECESSED AND STANDARD INLETS

4, 6, 8, 10, 12, AND 14 FOOT INLETS

INLET NOTE:
WHERE INLETS ARE INDICATED TO BE MODIFIED, REFER TO PLAN/PROFILE SHEETS FOR ELEV., DIFFERENT SIZES ON MODIFICATIONS. ALL OTHER ITEMS SHALL REMAIN AS SHOWN ON THIS STANDARD DETAIL SHEET.

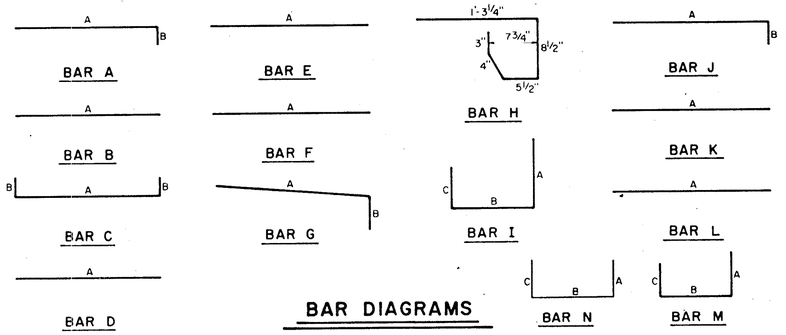

BAR DIAGRAMS

REINFORCING STEEL SCHEDULE

DIMENSIONS SHOWN ARE FOR MAXIMUM SIZE INLETS

INLET LENGTH	BAR TYPE	BAR DIA. (1/8 IN)	NO. REQ'D	BAR DIMENSIONS A	B	C
4	A	3	6	3'-2"	0'-3"	–
	B	3	1	2'-10"	–	–
	C	4	15	4'-8"	0'-6"	–
	D	4	5	4'-8"	–	–
	F	4	1	3'-2"	–	–
	G	3	5	2'-0"	1'-3"	–
	H	3	4	*	*	*
	N	3	3	3'-2"	3'-2"	3'-2"
6	A	3	9	3'-2"	0'-3"	–
	B	3	1	4'-10"	–	–
	C	4	15	6'-8"	0'-6"	–
	D	4	5	4'-8"	–	–
	F	4	1	3'-2"	–	–
	G	3	5	2'-0"	1'-3"	–
	H	3	6	*	*	*
	N	3	3	3'-2"	3'-2"	3'-2"
8	A	3	12	3'-2"	0'-3"	–
	B	3	1	6'-10"	–	–
	C	4	15	8'-8"	0'-6"	–
	D	4	5	4'-8"	–	–
	F	4	1	3'-2"	–	–
	G	3	5	2'-0"	1'-3"	–
	H	3	8	*	*	*
	N	3	3	3'-2"	3'-2"	3'-2"
10	A	3	10	3'-2"	0'-3"	–
	B	3	2	8'-10"	–	–
	C	4	16	10'-8"	0'-6"	–
	D	4	4	4'-8"	–	–
	E	5	6	10'-8"	–	–
	G	3	5	2'-0"	1'-3"	–
	H	3	15	*	*	*
	I	4	8	4'-8"	3'-2"	3'-2"
	L	4	5	4'-3"		–
12	A	3	12	3'-2"	0'-3"	–
	B	3	2	10'-10"	–	–
	C	4	16	12'-8"	0'-6"	–
	D	4	4	4'-8"	–	–
	E	5	6	12'-8"	–	–
	G	3	5	2'-0"	1'-3"	–
	H	3	18	*	*	*
	I	4	10	4'-8"	3'-2"	3'-2"
	J	5	9	3'-2"	1'-3"	–
	K	4	5	2'-3"	–	–
	L	4	5	4'-3"	–	–
	M	5	9	4'-3"	3'-2"	3'-9"
14	A	3	14	3'-2"	0'-3"	–
	B	3	2	10'-10"	–	–
	C	4	16	14'-8"	0'-6"	–
	D	4	4	4'-8"	–	–
	E	5	6	14'-8"	–	–
	G	3	5	2'-0"	1'-3"	–
	H	3	21	*	*	*
	I	4	12	4'-8"	3'-2"	3'-2"
	J	5	9	3'-2"	1'-3"	–
	K	4	5	2'-3"	–	–
	L	4	5	4'-3"	–	–
	M	5	9	4'-3"	3'-2"	3'-9"

* SEE DIAGRAM FOR DIMENSIONS

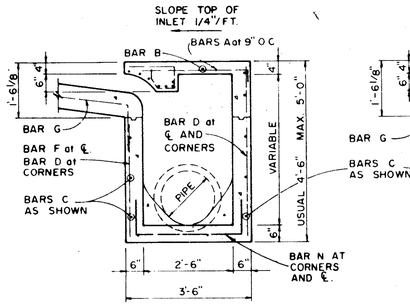

SECTION B-B

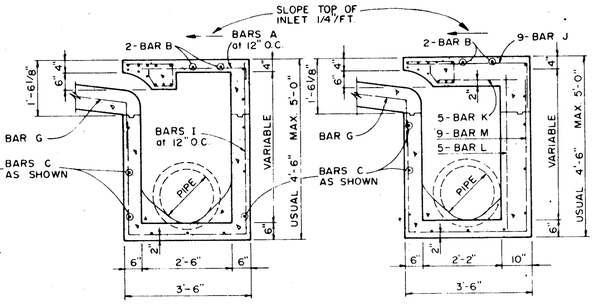

SECTION C-C

SECTION B-B

4, 6, AND 8 FOOT INLETS

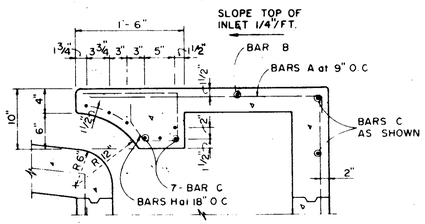

SECTION C-C

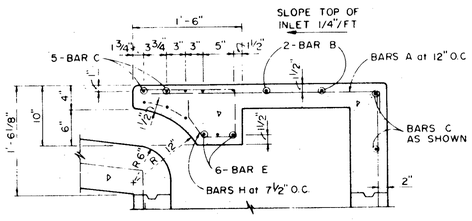

SECTION C-C

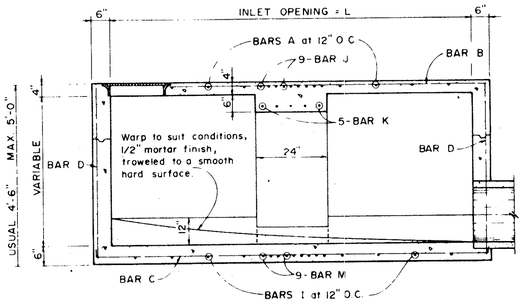

SECTION D-D
FOR 12' & 14' ONLY

10, 12, AND 14 FOOT INLETS

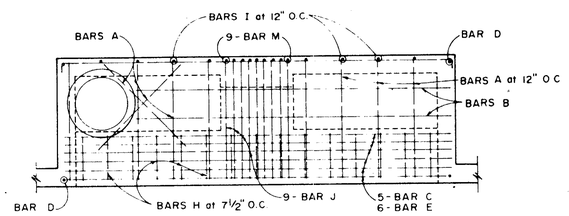

PLAN

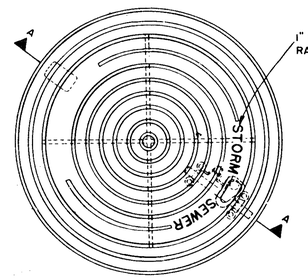

PLAN OF FRAME

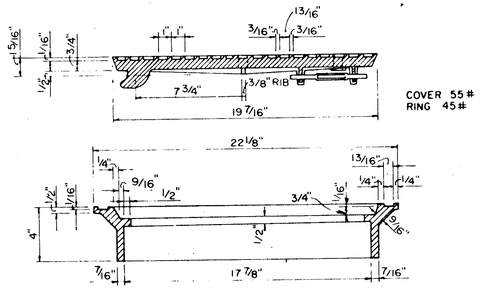

SECTION OF FRAME AND COVER

INLET FRAME AND COVER

TOWN OF ADDISON, TEXAS
DEPARTMENT OF ENGINEERING

STANDARD CONSTRUCTION DETAILS
STORM DRAINAGE

CURB INLETS

Designed –	Drawn –	Date – AUGUST, 1991	Job No. – 90025-5
Approved –	Checked –	Scale –	Sheet D-4 Of