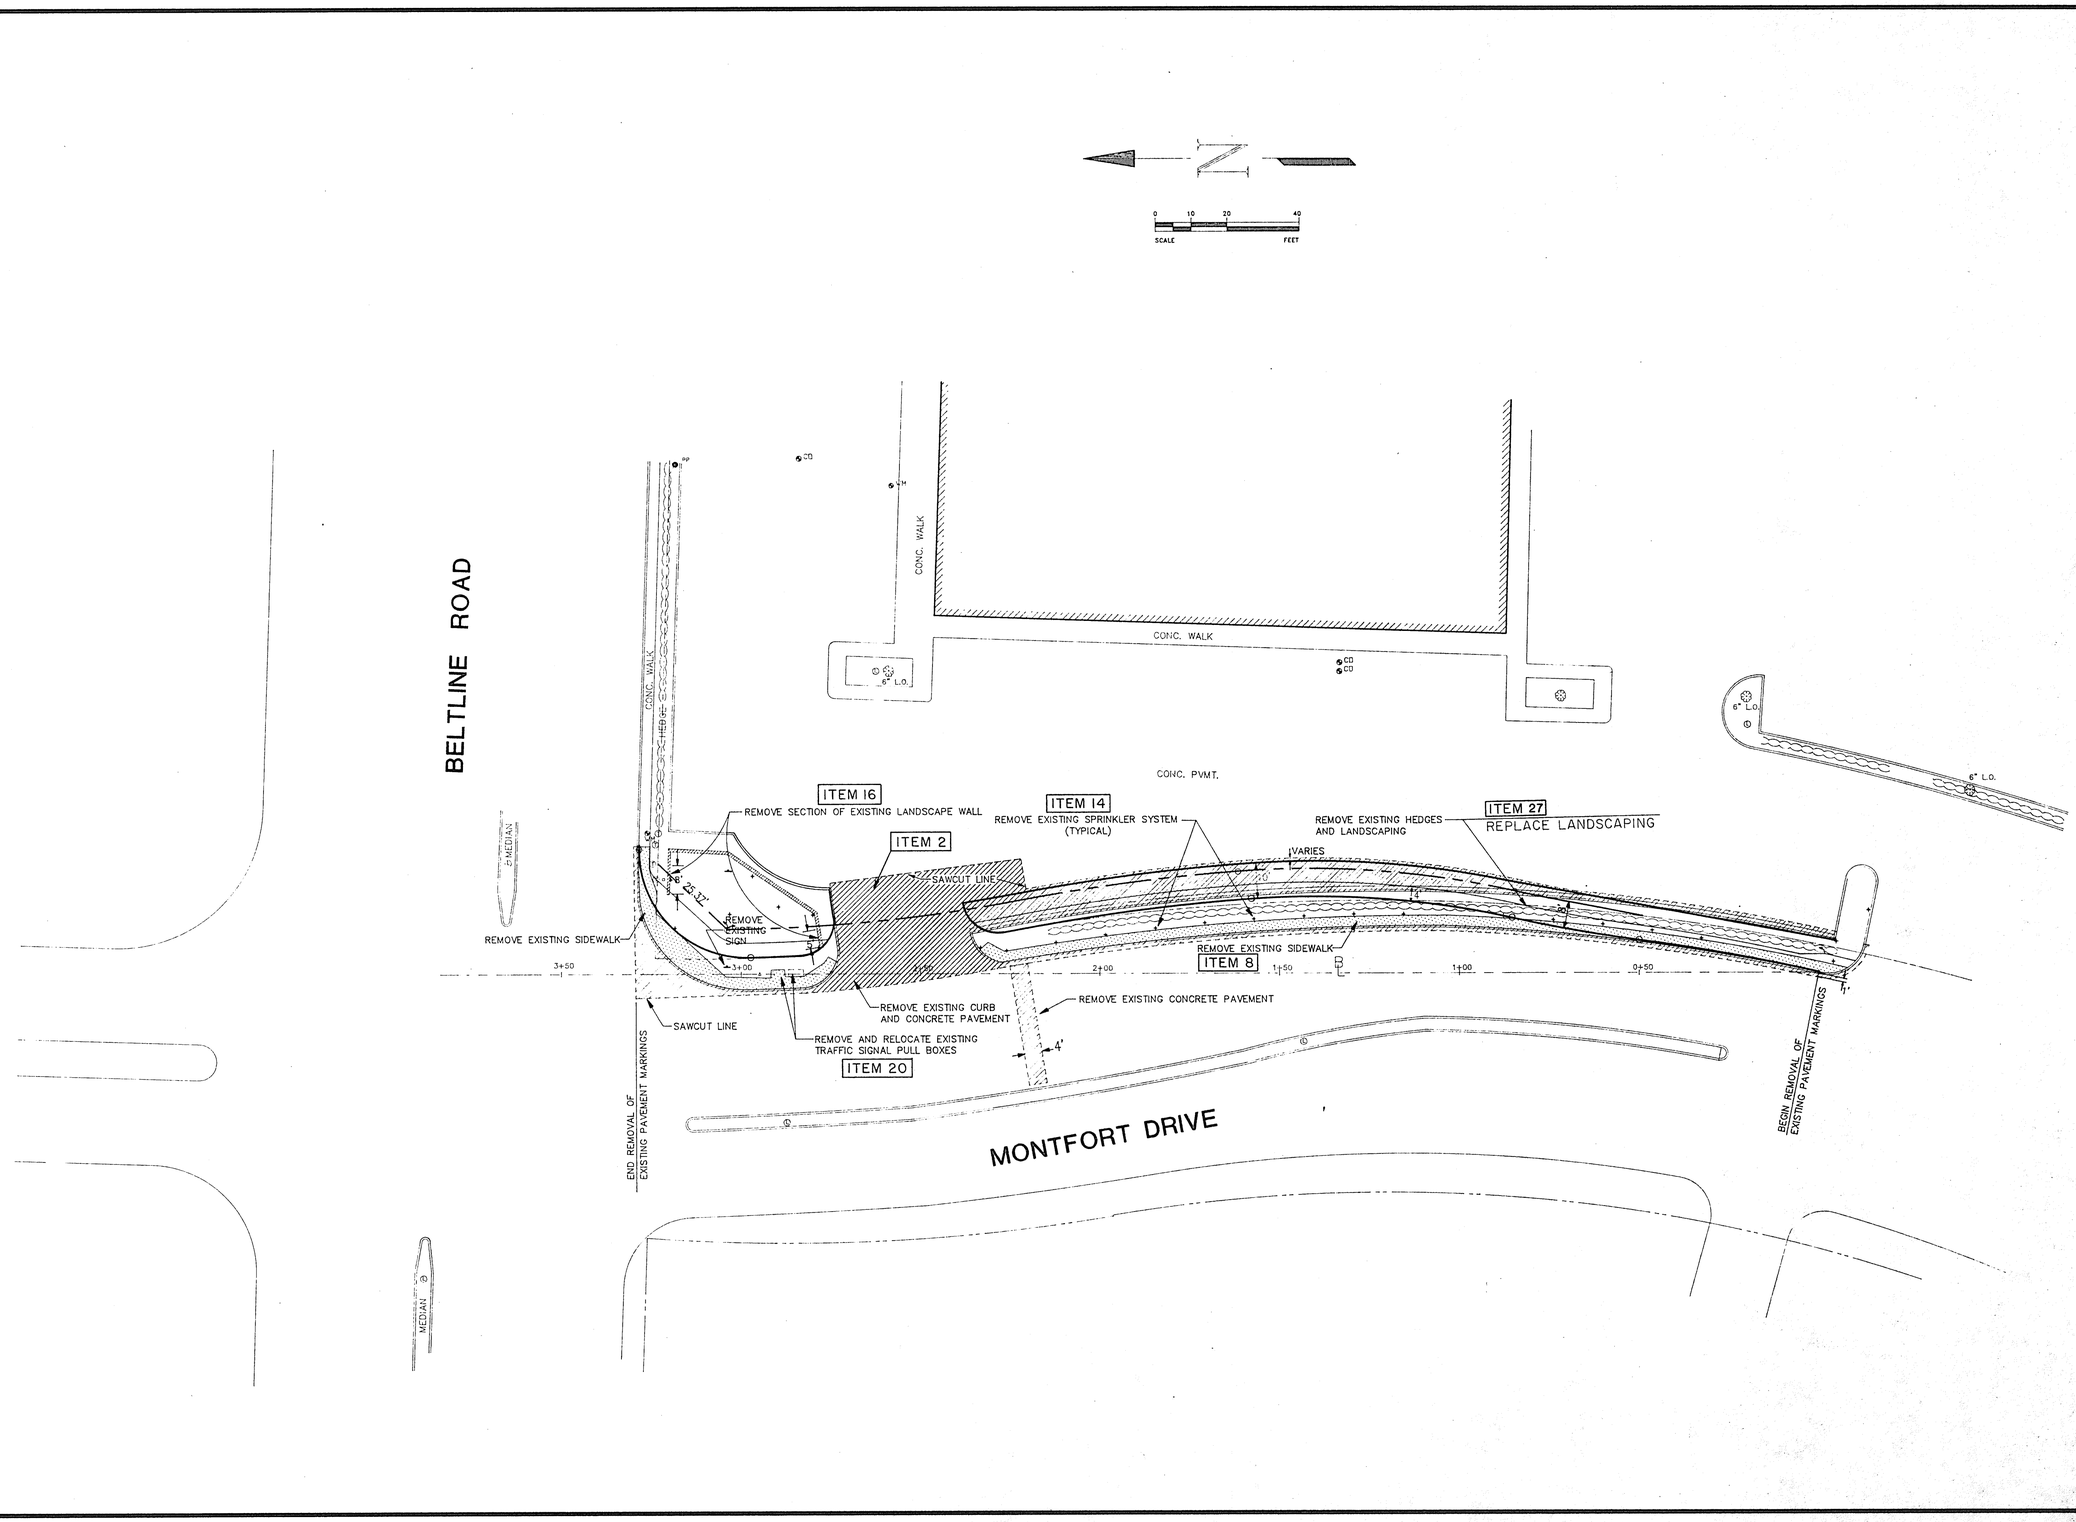

No.	Date	Revisions	App.

Barton-Aschman Associates, Inc.

REMOVAL ITEMS

TOWN OF ADDISON, TEXAS

BELT LINE RD./MONTFORT

Scale: 1"=20' Date: 01/17/92
Designed by: G.D. JOST
Drawn by: L.J. MATTHEWS
Checked by: L.M. POND
Approved by: XXXXXXXXXX
Project No: 1663.14.01
File Name: REMOVAL

SHEET 7 OF 13