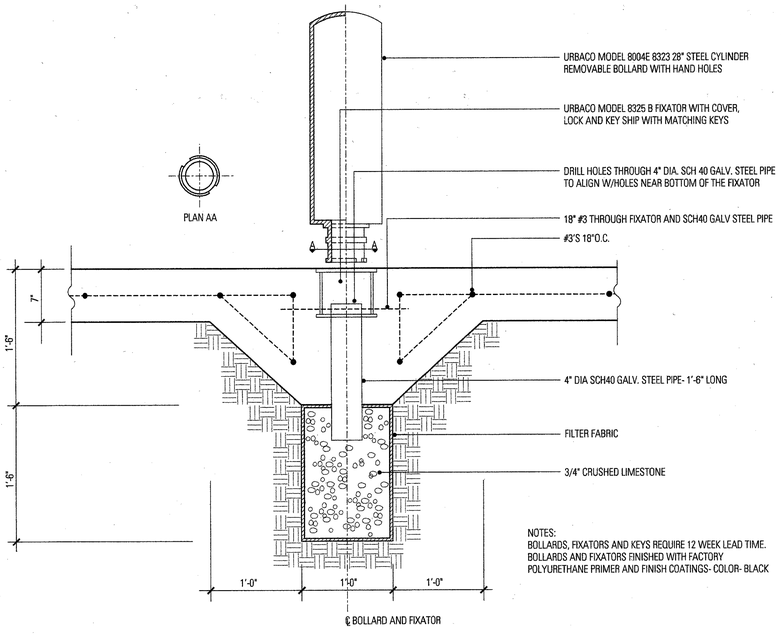

7 REMOVABLE BOLLARD AND FIXATOR
SCALE: 1½"=1'-0"

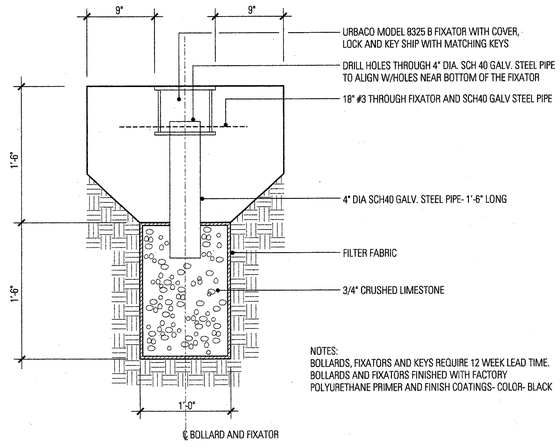

6 FIXATOR
SCALE: 1½"=1'-0"

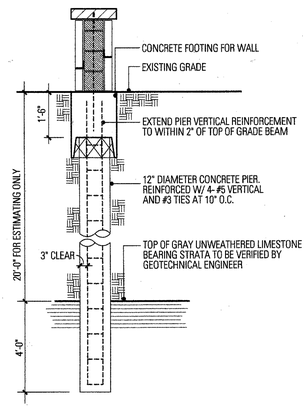

5 TYPICAL DRILLED PIER DETAIL
SCALE: ½"=1'-0"

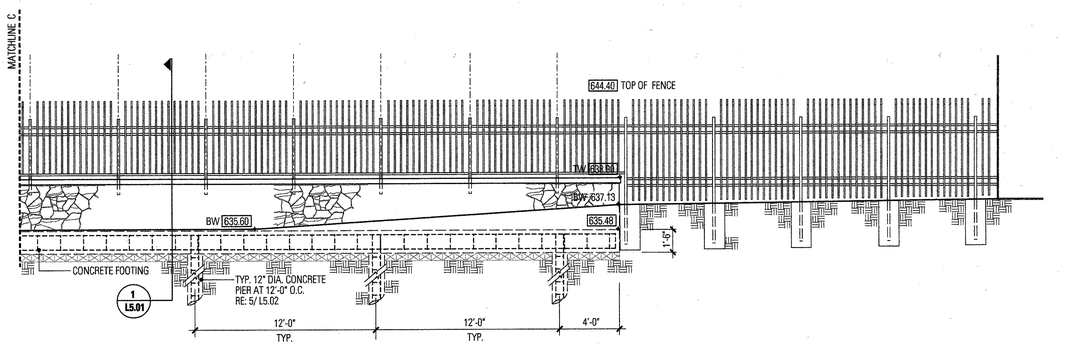

4 WEST ELEVATION - WATER TOWER FENCE AND WALL
¼"=1'-0"

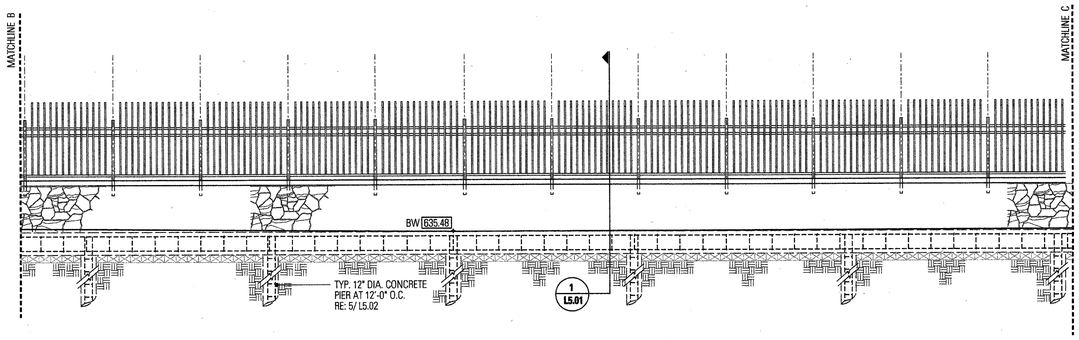

3 NORTH ELEVATION - WATER TOWER FENCE AND WALL
¼"=1'-0"

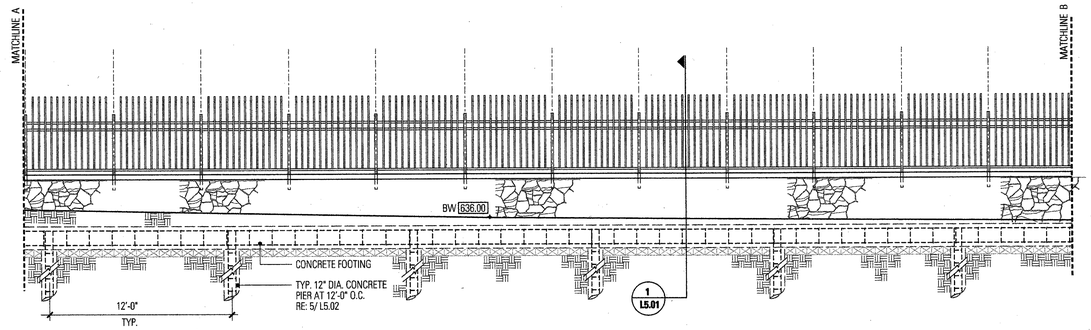

2 EAST ELEVATION - WATER TOWER FENCE AND WALL
¼"=1'-0"

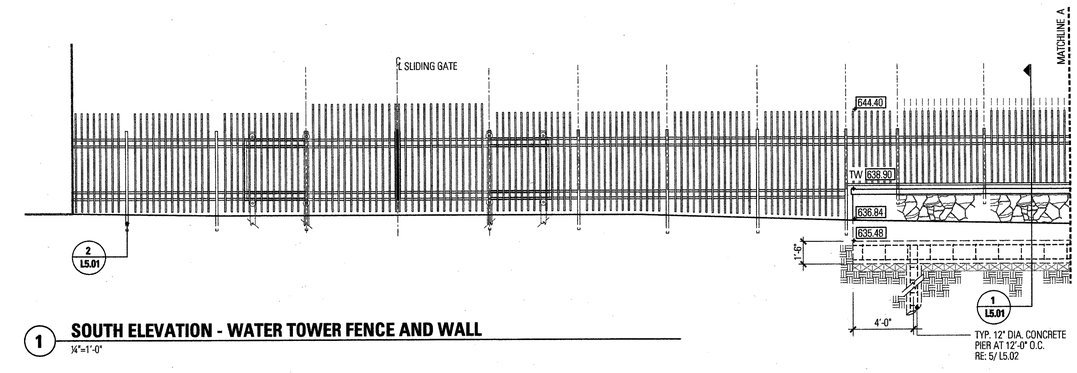

1 SOUTH ELEVATION - WATER TOWER FENCE AND WALL
¼"=1'-0"

ACTC
Parking Lot Project

Town of Addison

TalleyAssociates
Landscape Architecture
Planning
Urban Design

1926 San Jacinto, Suite 400
Dallas, Texas 75201
Tel. 214-871-7900
Fax. 214-871-7985

ZINSER / GROSSMAN STRUCTURAL LLC
Structural Engineering

1701 N. Market St, Suite #310
Dallas, Texas 75202
Tel. 469-227-3883
Fax. 649-227-3981

MHP SYSTEMS DESIGN AND ENGINEERING, INC.

918 Dragon Street
Dallas, Texas 75207
Tel. 214-915-0928
Fax. 214-915-0918

JAMES POLE LANDSCAPE IRRIGATION SPECIALIST
Landscape Irrigation Consulting, Design, Specifications

2815 Woodhaven
Denton, Texas 76201
Tel. 940-243-2364

STATE OF TEXAS
CHARLES E. GROSSMAN
60882
PROFESSIONAL ENGINEER
2/5/02

STATE OF TEXAS
GUY B. TALLEY
LANDSCAPE ARCHITECT
2-5-02

Project No.	1038
Drawn By:	ES/ CJ
Checked By:	KB/CT
Date:	FEBRUARY 5, 2002
Revisions:	

Sheet Title:

DETAILS

L5.02

Sheet No.: