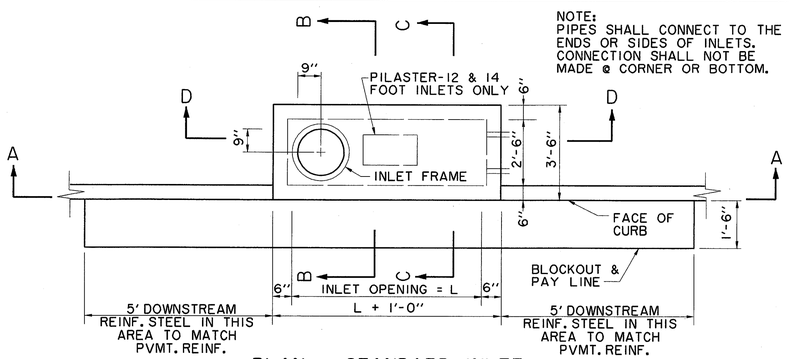

NOTE:
PIPES SHALL CONNECT TO THE ENDS OR SIDES OF INLETS. CONNECTION SHALL NOT BE MADE @ CORNER OR BOTTOM.

PLAN - STANDARD INLET

N.T.S.

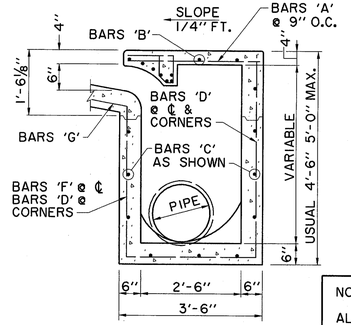

SECTION B-B

6' & 8' INLETS

N.T.S.

NOTE:

ALL INLET & MANHOLE WALLS SHALL BE FORMED. POORING AGAINST EXPOSED EARTH WILL NOT BE PERMITTED.

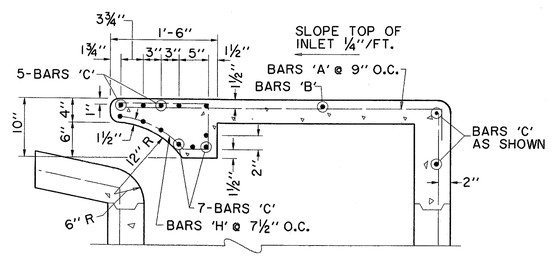

SECTION C-C - DETAIL

6' & 8' INLETS

N.T.S.

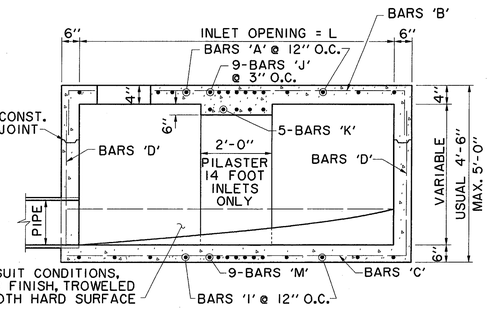

SECTION D-D

14' INLET

N.T.S.

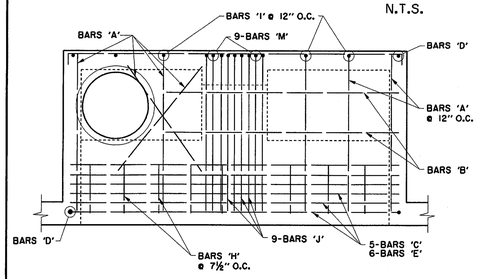

INLET PLAN

N.T.S.

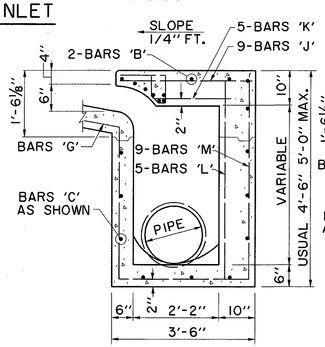

SECTION B-B

10' & 14' INLETS

N.T.S.

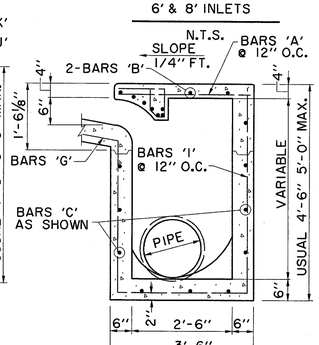

SECTION C-C

10' & 14' INLETS

N.T.S.

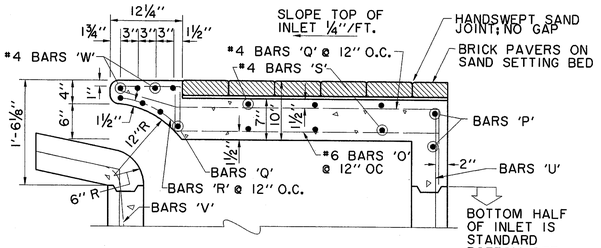

FOR EX. INLETS TO BE MODIFIED, BREAK OUT TOP 20"±, TIE NEW STEEL TO OLD & POUR MODIFIED TOP.

SECTION C-C - DETAIL

BRICK ON INLET

N.T.S.

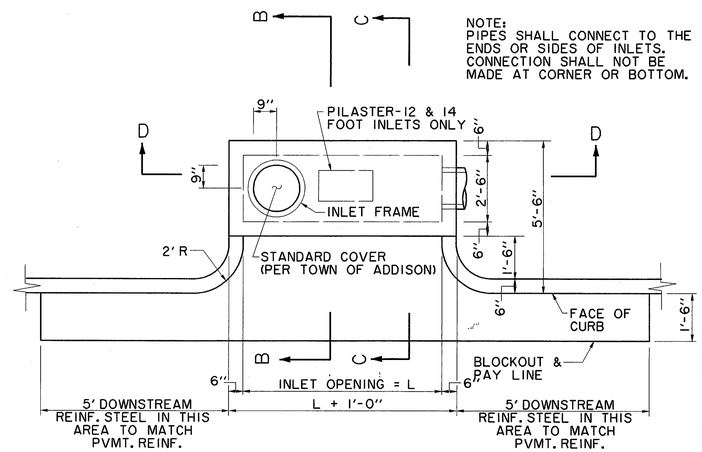

NOTE:
PIPES SHALL CONNECT TO THE ENDS OR SIDES OF INLETS. CONNECTION SHALL NOT BE MADE AT CORNER OR BOTTOM.

PLAN - MODIFIED RECESSED INLET

N.T.S.

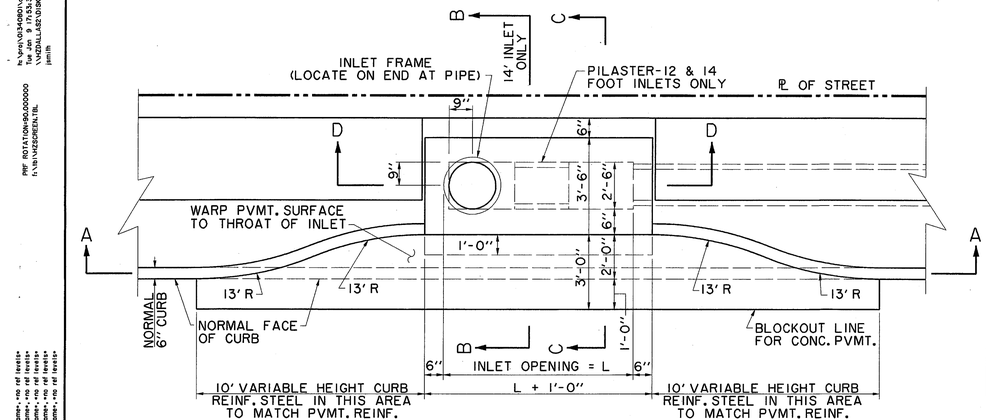

PLAN - RECESSED INLET

N.T.S.

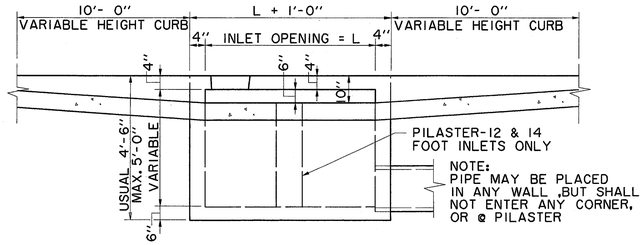

SECTION A-A - RECESSED AND STANDARD INLETS

6, 8, 10 & 14 FOOT INLETS

N.T.S.

REINFORCING STEEL SCHEDULE

DIMENSION SHOWN ARE FOR MAXIMUN SIZE INLETS

INLET LENGHT	BAR TYPE	BAR DIA. (⅛IN)	NO. REQ'D	BAR DIMENSIONS A	B	C
6	A	3	9	3'-2"	0'-3"	
	B	3	1	4'-10"		
	C	4	15	6'-8"	0'-6"	
	D	4	5	4'-8"		
	F	4	1	3'-2"		
	G	3	5	2'-0"	1'-3"	
	H	6	6	•	•	•
	N	3	3	3'-2"	3'-2"	3'-2"
8	A	3	12	3'-2"	0'-3"	
	B	3	1	6'-10"		
	C	4	15	8'-8"	0'-6"	
	D	4	5	4'-8"		
	F	4	1	3'-2"		
	G	3	5	2'-0"	1'-3"	
	H	6	8	•	•	•
	N	3	3	3'-2"	3'-2"	3'-2"
10	A	3	10	3'-2"	0'-3"	
	B	3	2	8'-10"		
	C	4	16	10'-8"	0'-6"	
	D	4	4	4'-8"		
	E	5	6	10'-8"		
	G	3	5	2'-0"	1'-3"	
	H	3	15	•	•	•
	I	4	8	4'-8"	3'-2"	3'-2"
	L	4	5	4'-3"		
12	A	3	12	3'-2"	0'-3"	
	B	3	2	10'-10"		
	C	4	16	12'-8"	0'-6"	
	D	4	4	4'-8"		
	E	5	6	12'-8"		
	G	3	5	2'-0"	1'-3"	
	H	3	18	•	•	•
	I	4	10	4'-8"	3'-2"	3'-2"
	J	5	9	3'-2"	1'-3"	
	K	4	5	2'-3"		
	L	4	5	4'-3"		
	M	5	9	4'-3"	3'-2"	3'-9"
14	A	3	14	3'-2"	0'-3"	
	B	3	2	10'-10"		
	C	4	16	14'-8"	0'-6"	
	D	4	4	4'-8"		
	E	5	6	14'-8"		
	G	3	5	2'-0"	1'-3"	
	H	3	21	•	•	•
	I	4	12	4'-8"	3'-2"	3'-2"
	J	5	9	3'-2"	1'-3"	
	K	4	5	2'-3"		
	L	4	5	4'-3"		
	M	5	9	4'-3"	3'-2"	3'-9"

• SEE DIAGRAM FOR DIMENSIONS

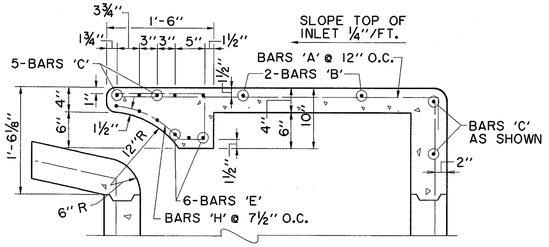

SECTION C-C - DETAIL

10' & 14' INLETS

N.T.S.

BAR DIAGRAMS

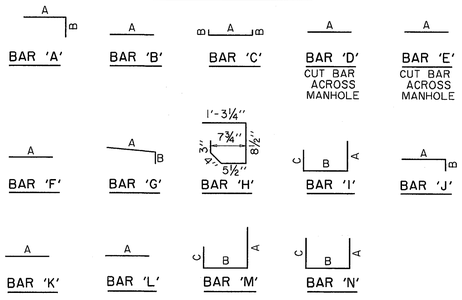

DATE	DESCRIPTION	REF NO.

STORM WATER DETAILS

QUORUM DRIVE

TOWN OF ADDISON, TEXAS

Huitt - Zollars, Inc.
3131 Mckinney Ave., Suite 600, Dallas, TX 75204
Phone (214) 871-3311/Fax (214) 871-0757

DESIGN	CHECKED	APPR.	SCALE	DATE	PROJECT NO.	NO.
HZI	HZI		N.T.S.	01/12/07		C12

h:\proj\01340801\dgn\STMDETIQUORUM.DGN

RFG, h:\proj\01340801\dgn\DETBOUQRUMLADDN.r61
PRF ROTATION=90.0000000
f:\18\1\MSERDEREN.TBL
jsmith
•no ref logical•, •no ref name•, •no ref levels•