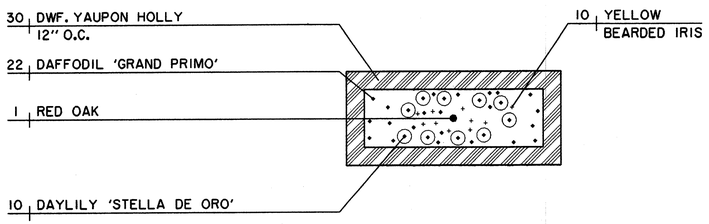

A1 A2 A3 5'X12' TREE WELL PLANTING

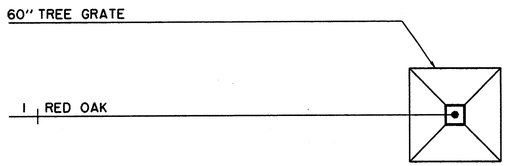

PLANT LIST

QUANTITY	COMMON NAME	BOTANICAL NAME	SIZE/REMARKS
Shade Trees			
52	Red Oak	*Quercus shumardii*	200 gal., 6" cal, 18' ht., 12-14' sp., matched
Shrubs			
390	Dwarf Yaupon Holly	*Ilex vomitoria 'nana'*	1-gal., 8-10" ht, 8-10" spr., full
Perennials/Ground Cover			
110	Daffodil 'Sweetness'	*Narcissus sp. 'Sweetness'*	#1 bulbs
130	Daylilly 'Stella de Oro'	*Hemerocallis 'Stella de Oro'*	1-gal. full
130	Yellow Bearded Iris	*Iris hybrids*	1-gal. full
286	Daffodil 'Grand Primo'	*Narcissus x 'Grand Primo'*	1-gal. full
78	Bleeding Heart	*Setcreasia pallida*	1-gal. full

STATE OF TEXAS
DAVID E. MEYERS
81512
REGISTERED PROFESSIONAL ENGINEER
1/5/04

DATE	DESCRIPTION	REF NO.
1/05/04	ISSUED FOR CONSTRUCTION	
11/07/03	ISSUED FOR BID	

PLANTING DETAILS

SPECTRUM DRIVE EXTENSION

TOWN OF ADDISON, TEXAS

Hulitt - Zollars, Inc.
3131 Mckinney Ave., Suite 600, Dallas, TX 75204
Phone (214) 871-3311/Fax (214) 871-0757

DESIGN	DRAWN	APPR.	SCALE	DATE	PROJECT NO.	NO.
HZI	HZI	DEM	N.T.S.	NOV 2003	01-3220-01	14