


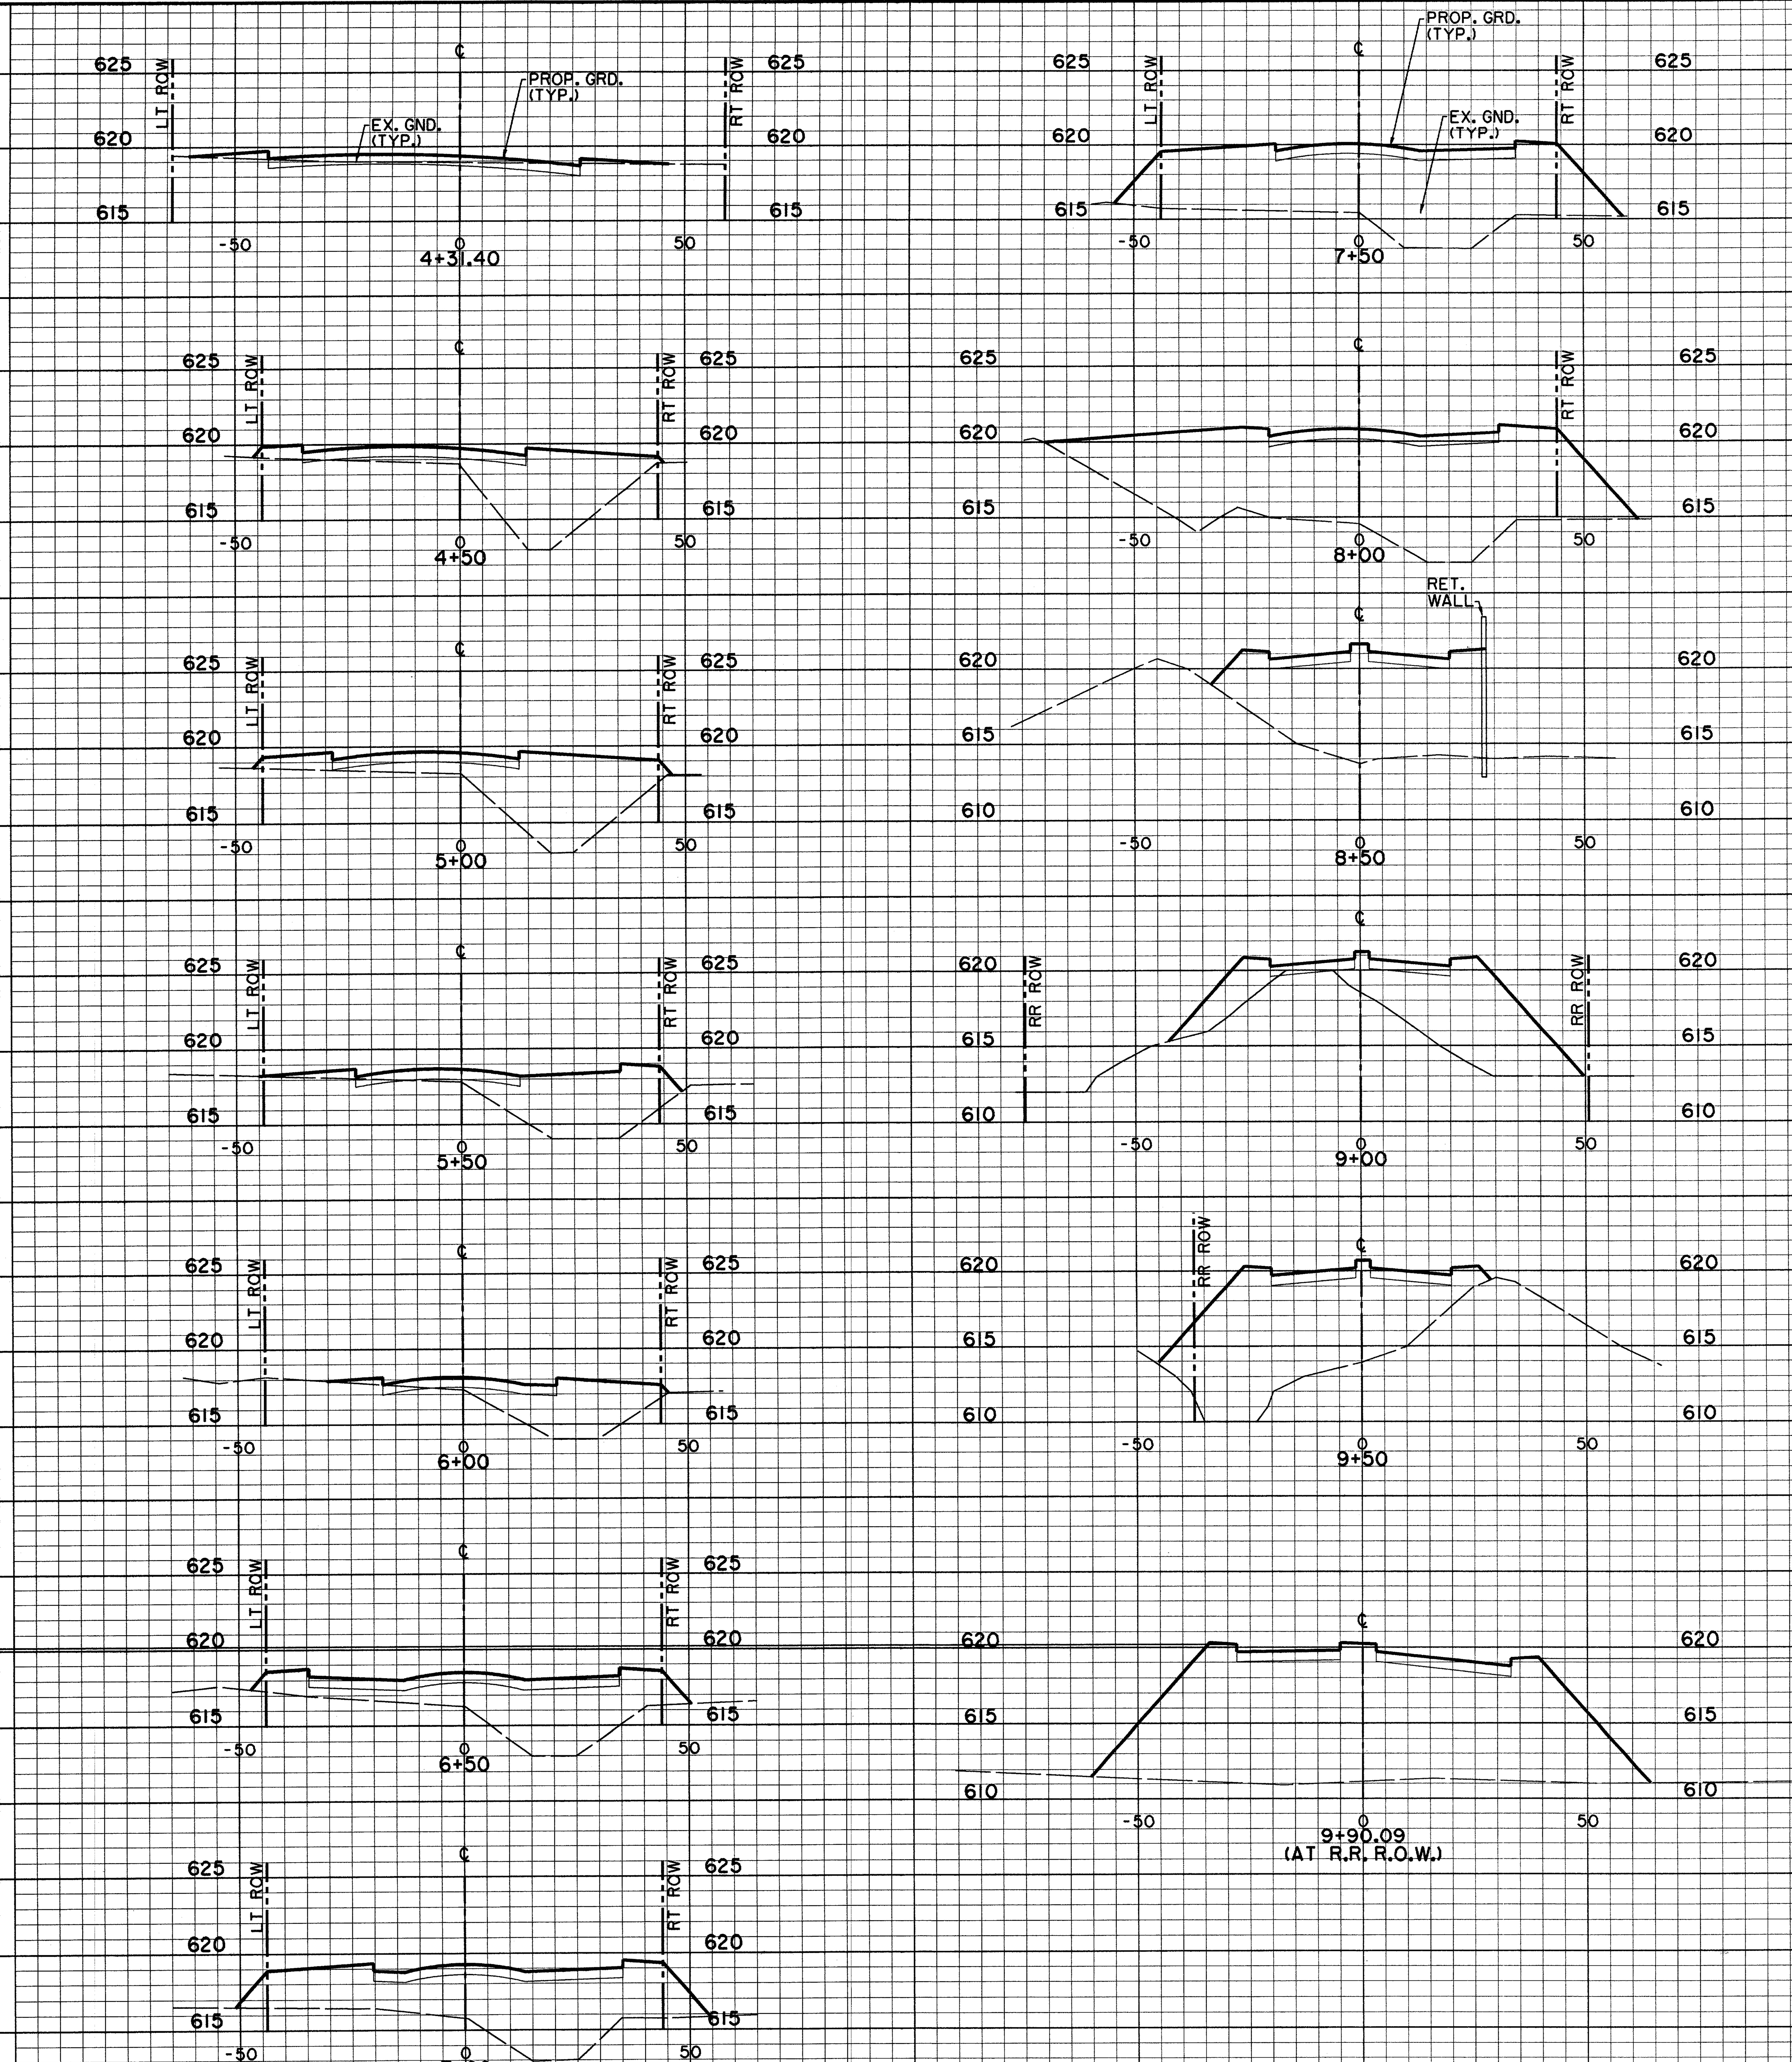


| DATE | DESCRIPTION | REF NO. |
|---|---|---|
| 1/05/04 | ISSUED FOR CONSTRUCTION | |
| 11/07/03 | ISSUED FOR BID | |

## PAVING CROSS-SECTIONS

SPECTRUM DRIVE STA. 4+31.40 TO STA. 09+90.09

# SPECTRUM DRIVE EXTENSION
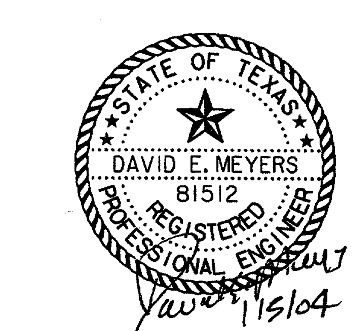
## TOWN OF ADDISON, TEXAS

Huitt - Zollars, Inc.
3131 Mckinney Ave., Suite 600, Dallas, TX 75204
Phone (214) 871-3311/Fax (214) 871-0757

| DESIGN | DRAWN | APPR. | SCALE | DATE | PROJECT NO. | NO. |
|---|---|---|---|---|---|---|
| HZI | HZI | DEM | H: 1"=20' V: 1"=6' | NOV 2003 | 01-3220-01 | 73 |

h:\proj\01322001\dgn\322001CS08.DGN