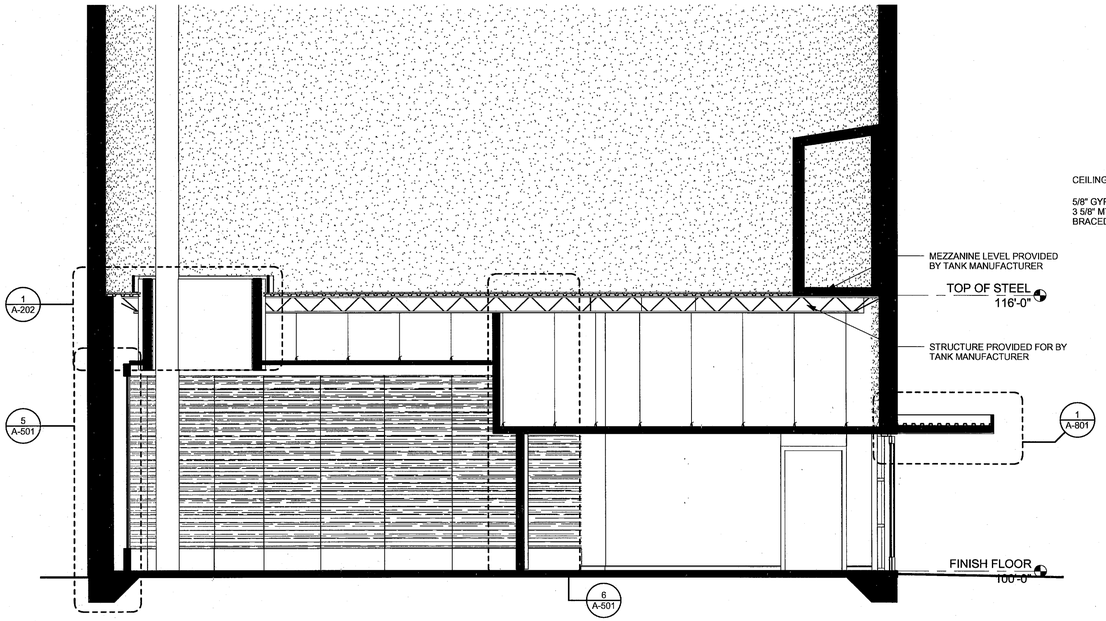

1 Building Section
1/4" = 1'-0"

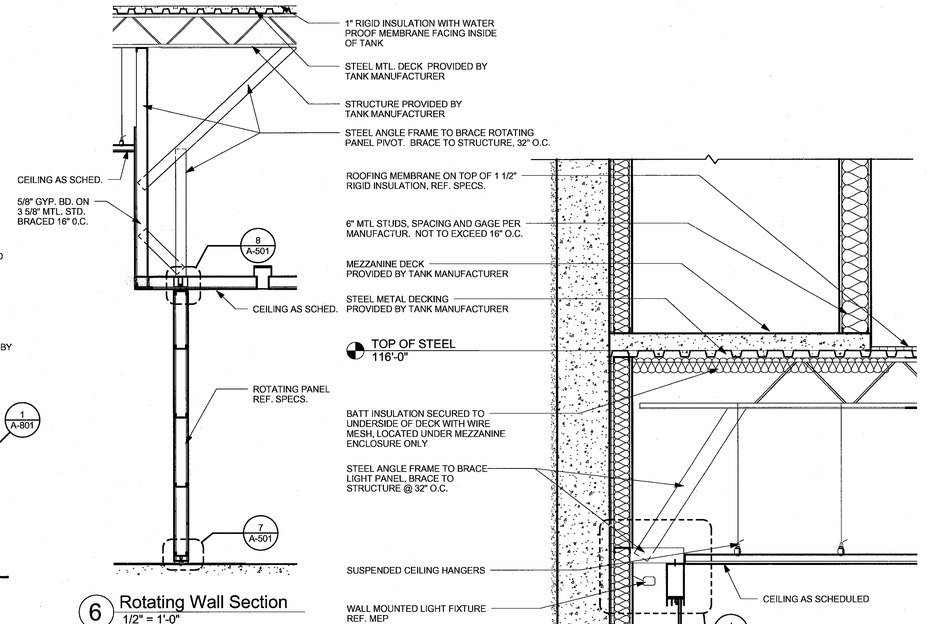

6 Rotating Wall Section
1/2" = 1'-0"

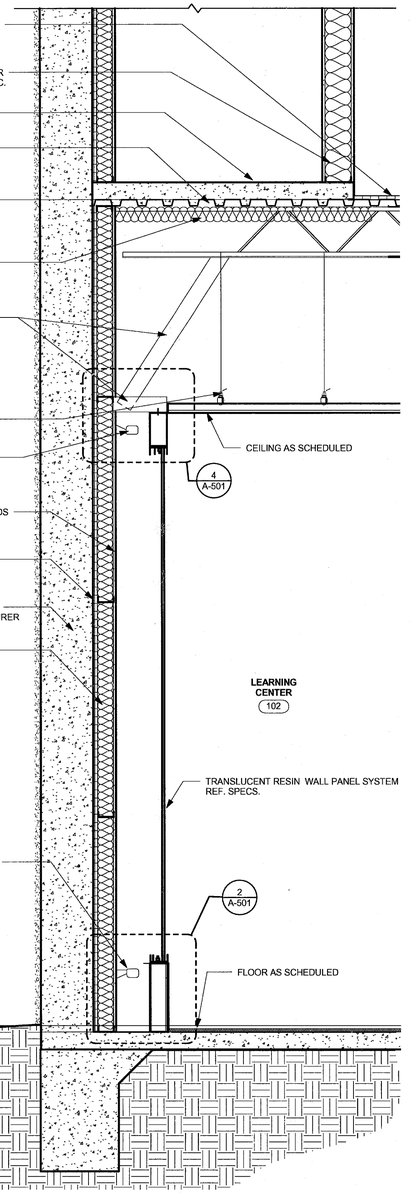

5 Wall Section 1
3/4" = 1'-0"

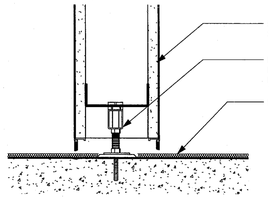

7 Rotating Wall Base Detail
3" = 1'-0"

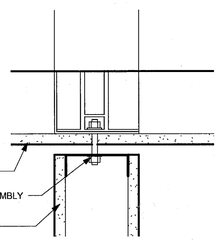

8 Rotating Wall Head Detail
3" = 1'-0"

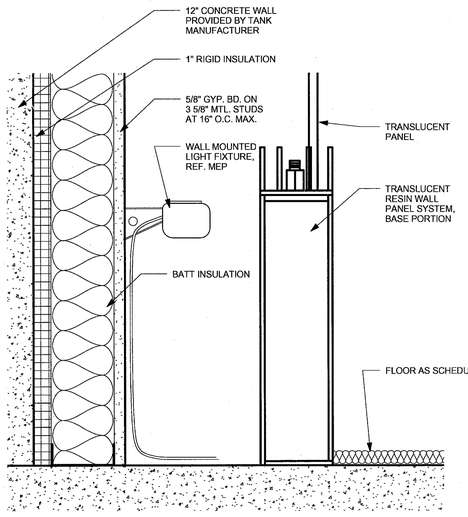

2 Wall Section Detail - 2
3" = 1'-0"

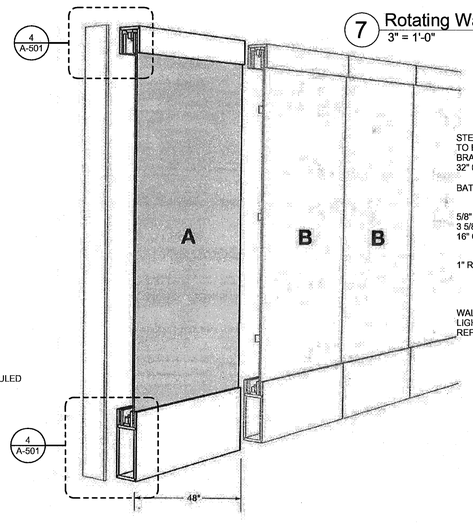

3 Light Wall Perspective
12" = 1'-0"

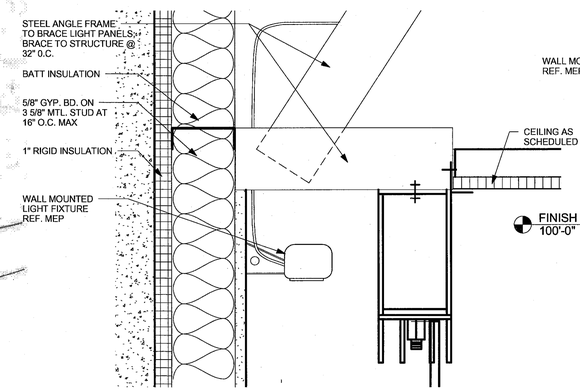

4 Wall Section Detail -1
3" = 1'-0"

WRA Architects, Inc.
WRA Architects, Inc
13373 Noel Drive
Suite 1500
Dallas, Texas 75251
214.750.0077 voice
214.750.0097 fax
www.wraarchitects.com
FREESE NICHOLS
2220 San Jacinto Blvd., Suite 330
Denton, Texas 76205
Phone - (940) 387-4600
Fax - (940) 387-4677
Web - www.freese.com

REGISTERED ARCHITECT STATE OF TEXAS 21131

Town of Addison, Texas
SURVEYOR 1.5 MG EST
ARCHITECTURE
Wall Sections

NO.	ISSUE	BY	DATE

F&N JOB NO. AD0908459
DATE 01/19/11
DESIGNED SMA
DRAWN SMA
REVISED -
CHECKED -
FILE NAME

VERIFY SCALE Bar is one inch on origiant drawing. If not one inch on this sheet, adjust scale.

SHEET
A-501

1/18/2011 3:28:11 PM