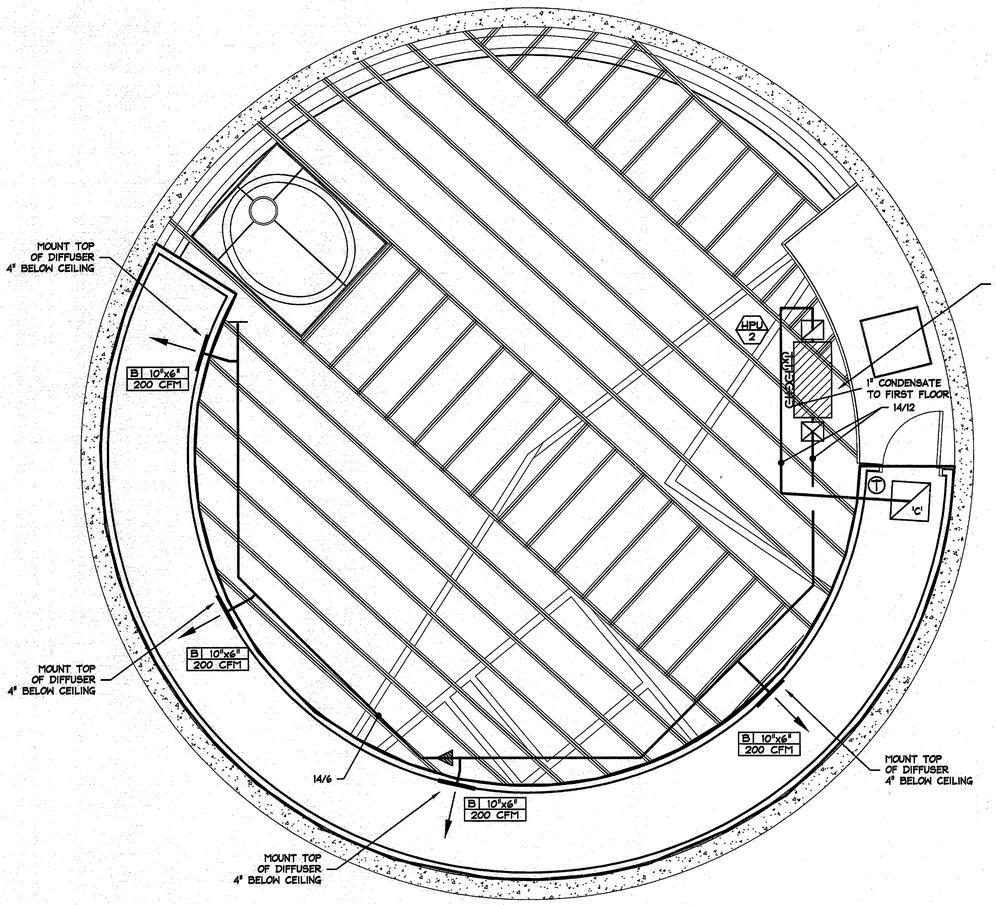

02 FLOOR PLAN – MEZZANINE MECHANICAL

SCALE: 1/4" = 1'-0"

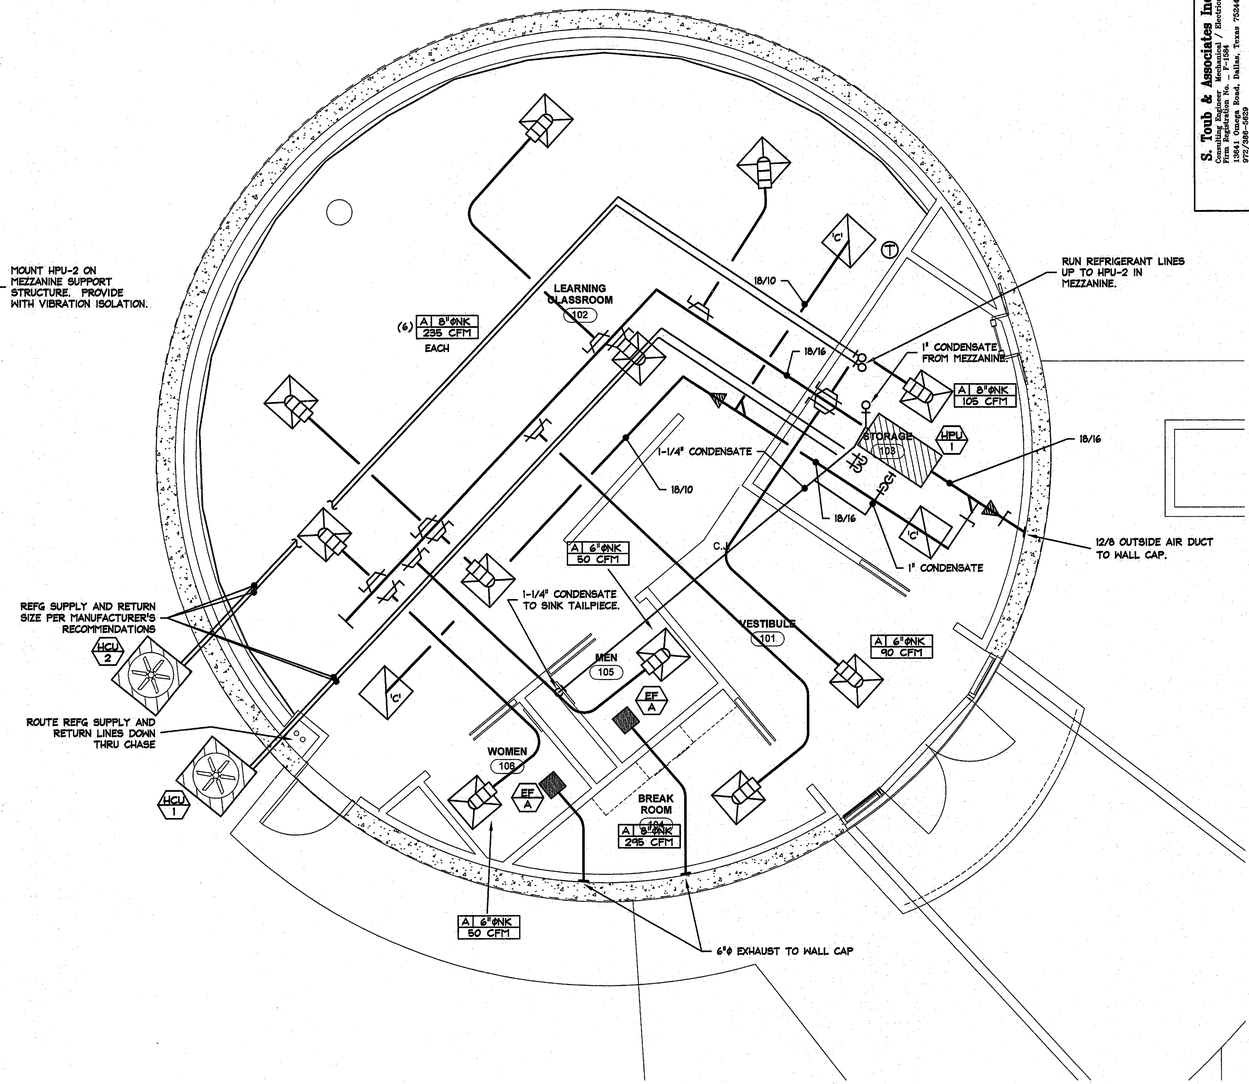

01 FLOOR PLAN – MECHANICAL

SCALE: 1/4" = 1'-0"

N

0 8' 16' 32'

1/16"=1'-0"

S. Taub & Associates Inc.
Consulting Mechanical Engineers
Firm Registration No. – F-1594
8787 Stemmons Road, Dallas, Texas 75247
972/788-1145

FREESE NICHOLS
2220 San Jacinto Blvd., Suite 330
Denton, Texas 76205-7699
Phone – (940) 387-4600
Fax – (940) 387-4677

The seal on this document was authorized by Richard L. Norris, P.E. 100089 on the date shown below.

STATE OF TEXAS
Richard L. Norris
100089
LICENSED PROFESSIONAL ENGINEER

cn=Richard L. Norris P.E.,o=S. Taub & Associates Inc.,ou=mechanical engineering,email=rlnorris@staubassociates.com,c=US
2011.01.18 11:45:23 -06'00'

TOWN OF ADDISON, TEXAS

SURVEYOR 1.5 MG EST

M.E.P.

FLOOR PLAN – MECHANICAL

F&N JOB NO. AD008459
DATE 01/18/11
DESIGNED GCH
DRAWN TRB
CHECKED RLN
FILE NAME 4049-M-1.dwg

NO. | ISSUE | BY | DATE

VERIFY SCALE Bar is one inch on original drawing. If not one inch on this sheet, adjust scale.
0 1"

SHEET M-1