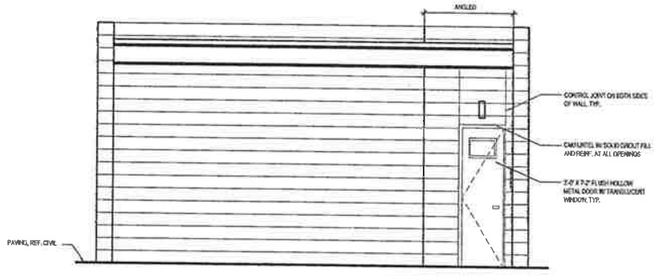

04 WEST ELEVATION

File Name: A3.1.dwg Scale: 3/8" = 1'-0"

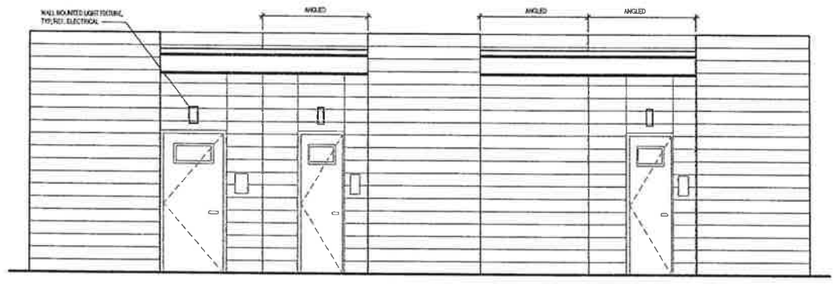

03 SOUTH ELEVATION

File Name: A3.1.dwg Scale: 3/8" = 1'-0"

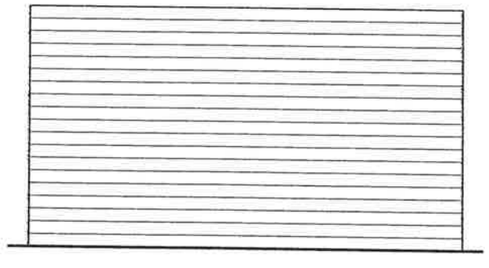

02 EAST ELEVATION

File Name: A3.1.dwg Scale: 3/8" = 1'-0"

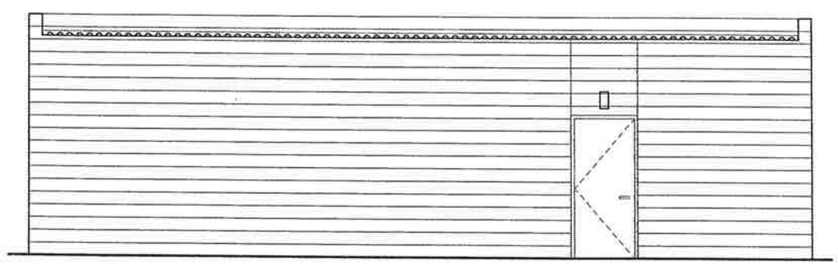

01 NORTH ELEVATION

File Name: A3.1.dwg Scale: 3/8" = 1'-0"

Good Fulton & Farrell Architects
2808 Fairmount Street
Suite 300
Dallas, Texas 75201
214.303.1500 / Tel
214.303.1512 / Fax
www.gff.com

© Good Fulton & Farrell 2009

UDR

VITRUVIAN PARK:
PARK TOILET BUILDING
VITRUVIAN WAY
ADDISON, TX 75001

FOR REVIEW: 06.05.2012

No.	Date	Item

REVISIONS

Drawn
Checked
Approved
XX.XX.XXXX

EXTERIOR ELEVATIONS

Project No.	10061.10
Date	06.05.12
Last Revision	

A3.1