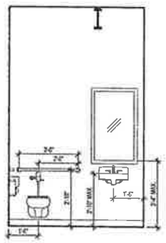

09 FAMILY RESTROOM - NORTH

File Name: A3.2.dwg Scale: 3/8" = 1'-0"

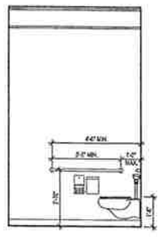

08 FAMILY RESTROOM - WEST

File Name: A3.2.dwg Scale: 3/8" = 1'-0"

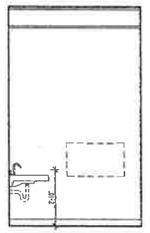

07 FAMILY RESTROOM - EAST

File Name: A3.2.dwg Scale: 3/8" = 1'-0"

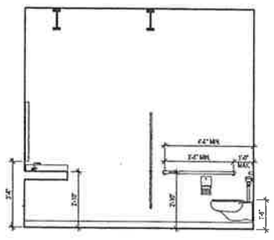

06 MEN'S RESTROOM - NORTH

File Name: A3.2.dwg Scale: 3/8" = 1'-0"

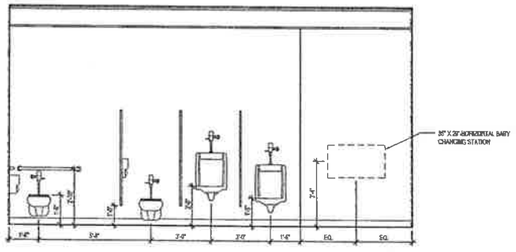

05 MEN'S RESTROOM - WEST

File Name: A3.2.dwg Scale: 3/8" = 1'-0"

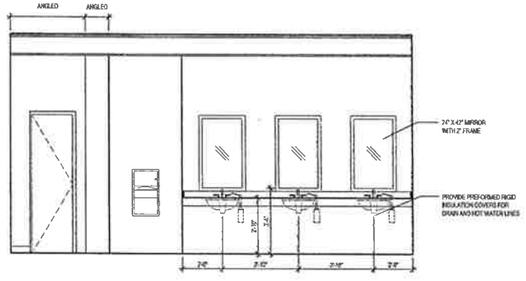

04 MEN'S RESTROOM - EAST

File Name: A3.2.dwg Scale: 3/8" = 1'-0"

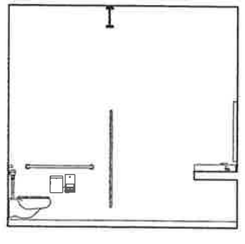

03 WOMEN'S RESTROOM - NORTH

File Name: A3.2.dwg Scale: 3/8" = 1'-0"

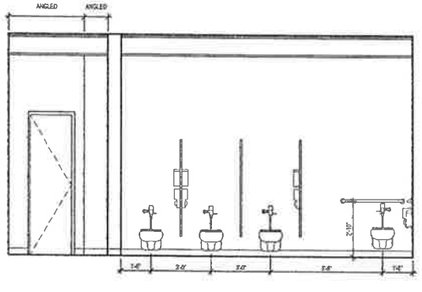

02 WOMEN'S RESTROOM - WEST

File Name: A3.2.dwg Scale: 3/8" = 1'-0"

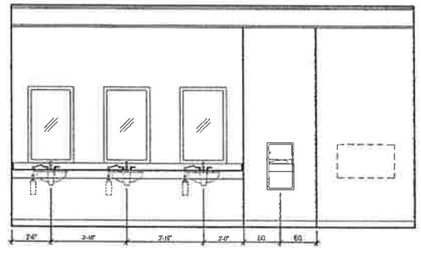

01 WOMEN'S RESTROOM - EAST

File Name: A3.2.dwg Scale: 3/8" = 1'-0"

Good Fulton & Farrell Architects
2808 Fairmount Street
Suite 300
Dallas, Texas 75201
214.903.1500/Tel
214.903.1512/Fax
www.gff.com

© Good Fulton & Farrell 2009

VITRUVIAN PARK:
PARK TOILET BUILDING
VITRUVIAN WAY
ADDISON, TX 75001

FOR REVIEW: 06.05.2012

No. Date Item
REVISIONS

Drawn
Checked
Approved
XX.XX.XXXX

INTERIOR ELEVATIONS

Project No. 10061.10
Date 06.05.12
Last Revision

A3.2