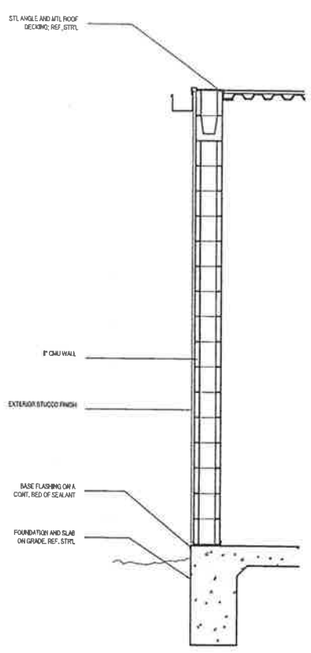

07 WALL SECTION

File Name: A4.1.dwg Scale: 3/4" = 1'-0"

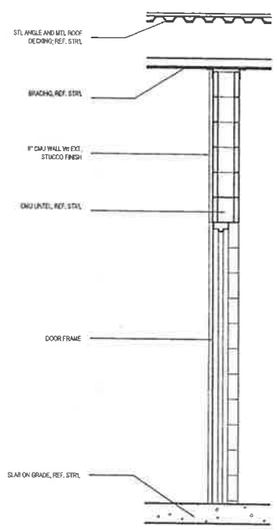

06 WALL SECTION

File Name: A4.1.dwg Scale: 3/4" = 1'-0"

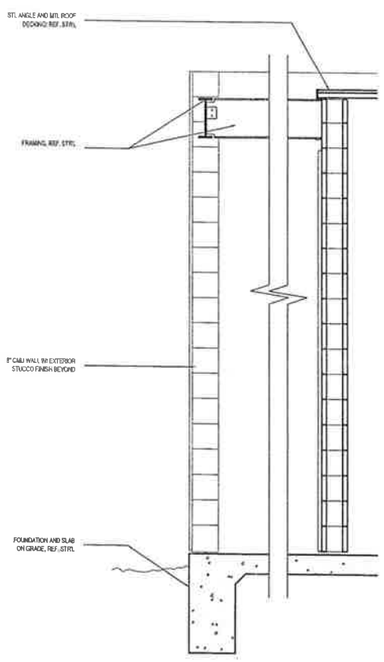

05 WALL SECTION

File Name: A4.1.dwg Scale: 3/4" = 1'-0"

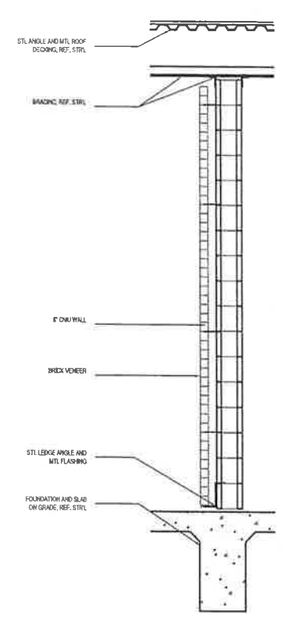

04 WALL SECTION

File Name: A4.1.dwg Scale: 3/4" = 1'-0"

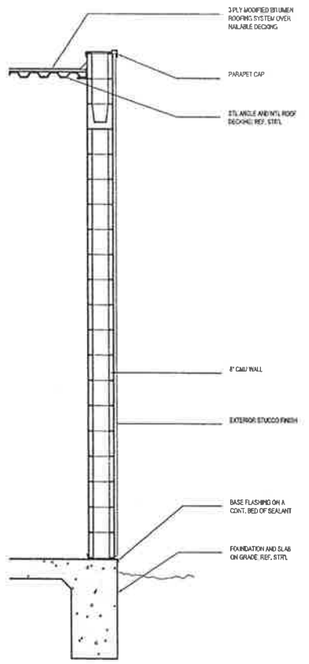

03 WALL SECTION

File Name: A4.1.dwg Scale: 3/4" = 1'-0"

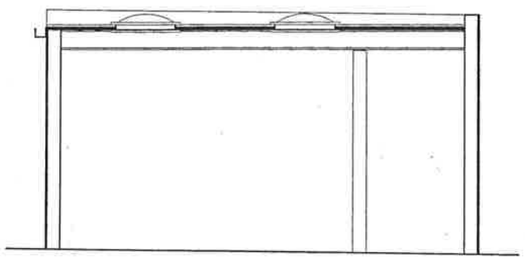

02 BUILDING SECTION

File Name: A4.1.dwg Scale: 3/4" = 1'-0"

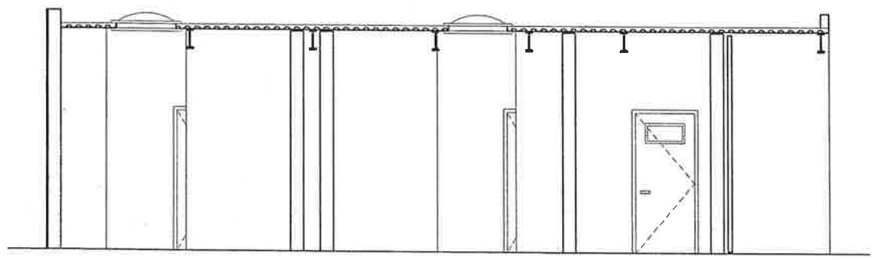

01 BUILDING SECTION

File Name: A4.1.dwg Scale: 3/4" = 1'-0"

Good Fulton & Farrell Architects

2808 Fairmount Street
Suite 300
Dallas, Texas 75201

214.303.1500/Tel
214.303.1512/Fax
www.gff.com

© Good Fulton & Farrell 2009

VITRUVIAN PARK: PARK TOILET BUILDING

VITRUVIAN WAY
ADDISON, TX 75001

FOR REVIEW: 06.05.2012

No.	Date	Item

REVISIONS

Drawn
Checked
Approved

XX.XX.XXXX

BUILDING AND WALL SECTIONS

Project No.	10061.10
Date	06.05.12
Last Revision	

A4.1