


7 WALL AT FF EL CHANGE
3/4" = 1'-0"

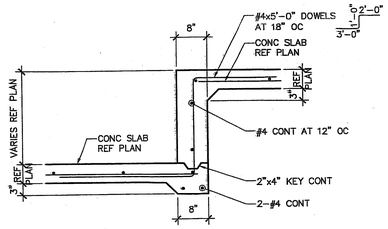


6 TYPICAL RECESSED SLAB
3/4" = 1'-0"




REF 4-S3.1 FOR INFO SHOWN BUT NOT NOTED

5 ELEVATOR SUMP PIT
3/4" = 1'-0"

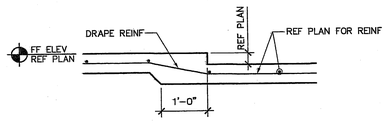


4 ELEVATOR PIT
3/4" = 1'-0"

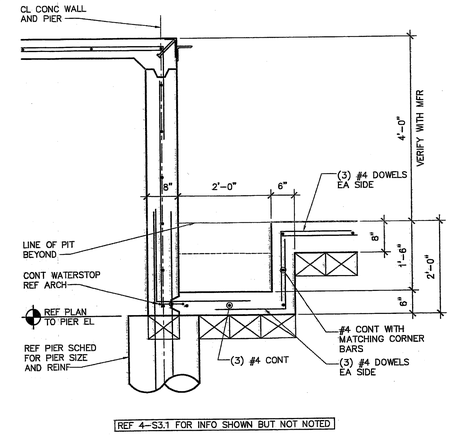


3 STAIR FOUNDATION
3/4" = 1'-0"

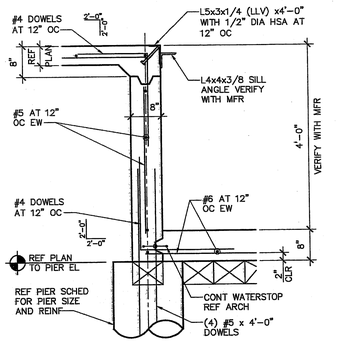


REF 1 AND 5-S3.0 FOR ITEMS SHOWN BUT NOT NOTED

2 RAMP/STAIR FOUNDATION AT WALL
3/4" = 1'-0"

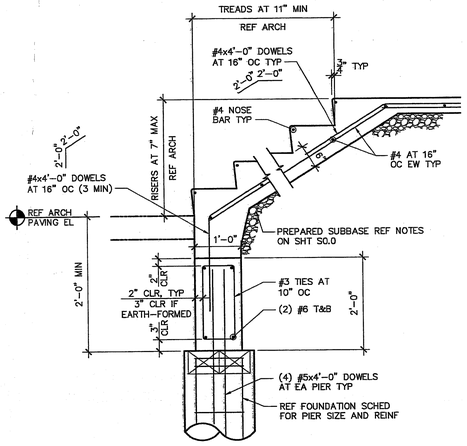


REF 1 AND 5-S3.0 FOR ITEMS SHOWN BUT NOT NOTED

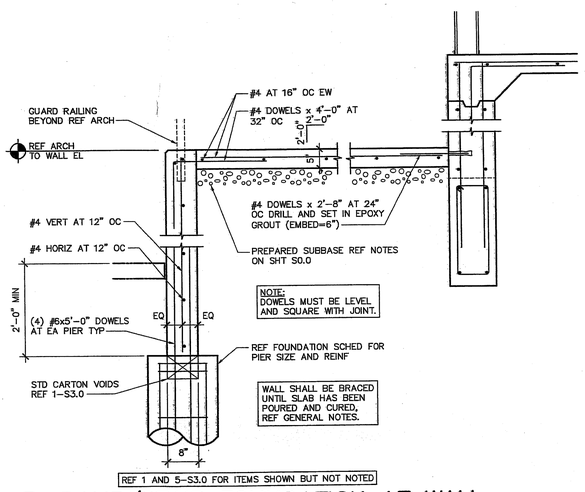1 LANDING FOUNDATION
3/4" = 1'-0"


AG&E NO. 06-029

AG&E Associates, PLLC
3616 Maple Avenue, Suite 101
Dallas, Texas 75219

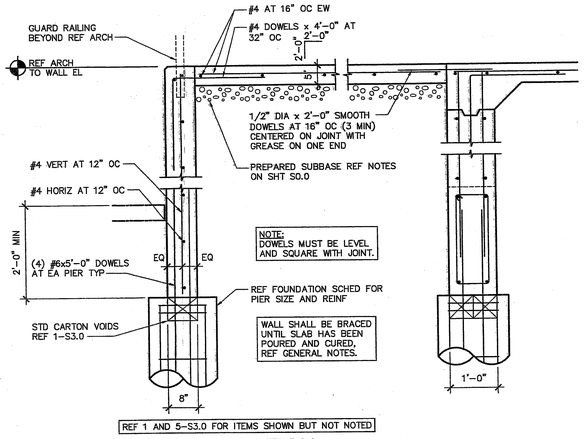Ph: 214.520.7202 Fax: 214.520.7204



BCW SUPPLY
972.562.3200 www.BCWSupply.com

DCA ARCHITECTS
2933 WASHINGTON BLVD.
OGDEN, UTAH 84401
PHONE: 801-621-4781



BCW Building God's Way

THESE PLANS ARE COPYRIGHT BY BCW WORLDWIDE COLLECTION OF VISUAL ARC. UNDER THE WB COPYRIGHT ACT, IT IS AN EXCLUSIVE ORIGINAL WORK OF AUTHORSHIP. NONE OF THE PICTORIAL, GRAPHIC OR TECHNICAL CONTENTS OF THESE PLANS MAY BE REPRODUCED IN ANY FORM OR BY ANY MEANS, ELECTRONIC OR MECHANICAL, INCLUDING INFORMATION STORAGE AND RETRIEVAL SYSTEMS, OR TRANSMITTED IN ANY FORM OR BY ANY MEANS, ELECTRONIC OR MECHANICAL, OR PHOTOCOPYING, RECORDING, OR OTHERWISE, WITHOUT THE PRIOR WRITTEN PERMISSION OF THE ARCHITECT. TO BUILD A PROVIDED CONSTRUCTION FROM THESE PLANS IS PROHIBITED AND MAY BE USED AT OTHER LOCATIONS.


BUILDING BOOK MAY SUPPLY SOME OR ALL OF THE ITEMS SHOWN IN THESE PLANS, VARIETY OF BUILDING MATERIALS & FURNISHINGS, CLASSROOM SUPPLIES, AND DECORATIONAL EQUIPMENT FOR SHOW PURPOSES ONLY, AND MAY NOT BE INCLUDED IN BID

R. BRYAN GAGE
91785
LICENSED PROFESSIONAL ENGINEER
STATE OF TEXAS
4/28/06

| Rev | Date | Description |
|---|---|---|
| | | |

Original Issue Date: 04/27/06
Architect: Daniel Cook
Project Manager: Lyjana Messenger
Drafter(s): AD/D

# TRINITY CHRISTIAN ACADEMY NEW PERFORMING ARTS BLDG.

EARLY SITE & FOUNDATION PACKAGE
17001 ADDISON RD., ADDISON, TX 75001

FOUNDATION SECTIONS

Project AS-081

**S3.1**

DO NOT SCALE DRAWING