RESERVED PARKING SIGN

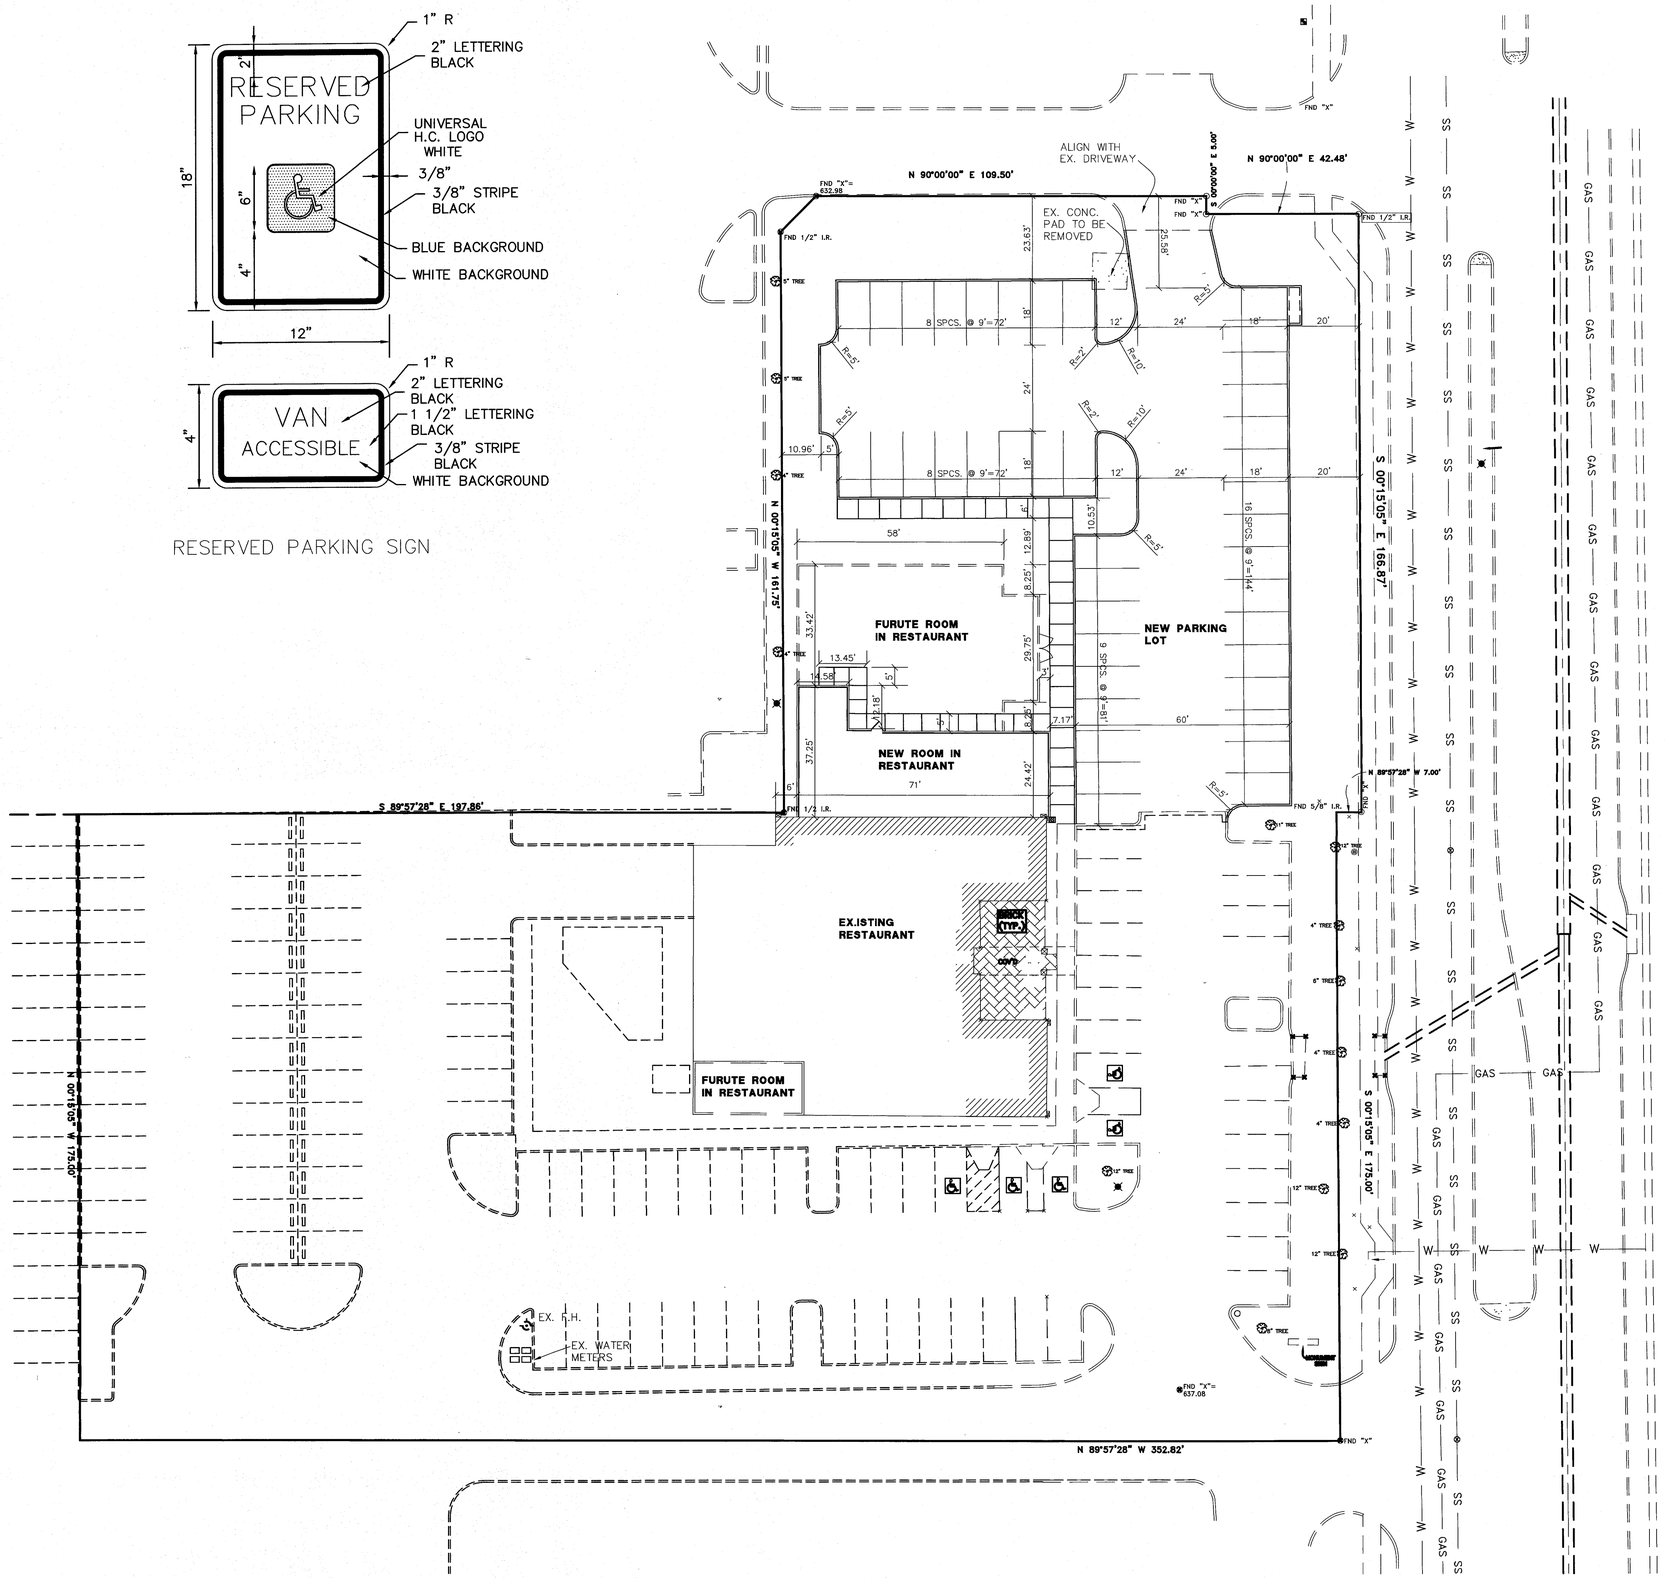

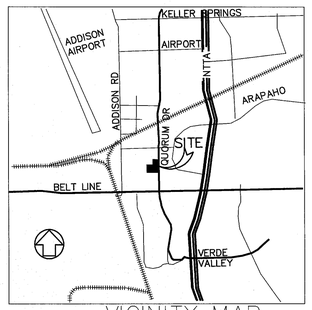

VICINITY MAP
N.T.S.

0 10' 20' 40'
SCALE: 1" = 20'

MICHAEL PEEPLES
Engineers and Planners
(214) 731-9948 (214) 731-9949 (FAX)
1930 E ROSEMEADE PKWY, #207 CARROLLTON, TX 75007

ARTHURS RESTAURANT
QUORUM DRIVE
ADDISON, TEXAS

TOWN OF ADDISION PUBLIC WORKS NO. 2007-014

DATE	COMMENT
01-02-2008	REFLECTS CITY COMMENTS

STATE OF TEXAS
MICHAEL N. PEEPLES
38298
REGISTERED
PROFESSIONAL ENGINEER
1/2/2008

DIMENSION CONTROL

SHEET NO.
CE-1