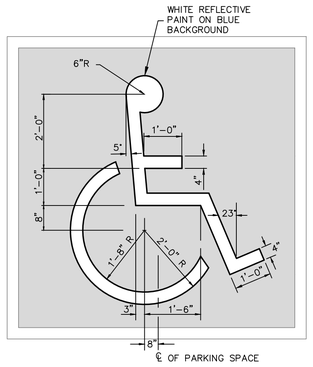

NOTES:

1. ALL WALKWAYS, RAMPS, HANDICAP PARKING SIGNAGE, ETC. SHALL MEET APPROVED A.D.A. AND TAS STANDARDS

2. 2% MAX. SLOPE IN ALL DIRECTION IN AREAS OF HANDICAP PARKING SPACES

C2.3.1 HANDICAP STRIPING DETAIL
SCALE: N.T.S.

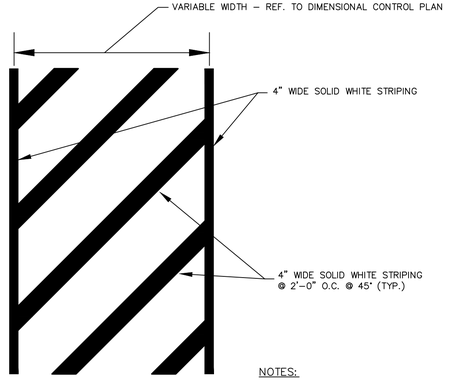

NOTES:

1. 2% MAXIMUM SLOPE IN ALL DIRECTIONS WITHIN ACCESSIBLE ROUTE.

2. STRIPING SHALL BE SHERWIN WILLIAMS PRO-MAR TRAFFIC MARKING PAINT – WHITE.

C2.3.2 ACCESSIBLE ROUTE STRIPING
SCALE: N.T.S.

APPLICATION:

1. PAINT RED LANE STRIPE AND WHITE LETTERS TO THE LIMITS AS INDICATED ON THE PLANS.

2. 30 FOOT SPACING BETWEEN THE BEGINNING OF THE WHITE LETTERING.

3. FIRE LANE STRIPING ALONG CURBS WHEREVER POSSIBLE. PROVIDE "NO PARKING – FIRE LANE" SIGNS ALONG FIRE LANE, NO MORE THAN 30 FEET APART AS REQUIRED BY THE FIRE DEPARTMENT.

4. POSTING OF FIRE LANES IS REQUIRED. PROVIDE A RED STRIPE 6" WIDE AND THE WORDS "NO PARKING – FIRE LANE" IN 4" WHITE LETTERS SPACED EVERY 30 FEET ALONG EDGE OF FACE OF CURB OR AS INDICATED ON FIRE PROTECTION PLAN. GENERAL CONTRACTOR IS RESPONSIBLE TO MEET TOWN OF ADDISON FIRE DEPARTMENT REQUIREMENTS.

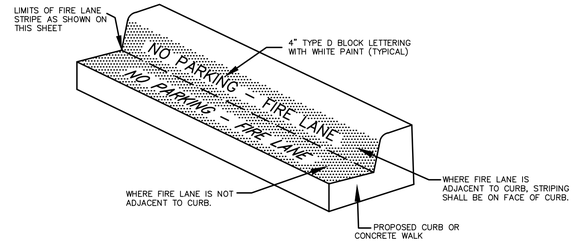

MARKINGS

C2.3.3 FIRE LANE MARKING DETAIL
SCALE: N.T.S.

NOTE:
ALL CONCRETE SHALL BE CLASS 'A', 3000 PSI

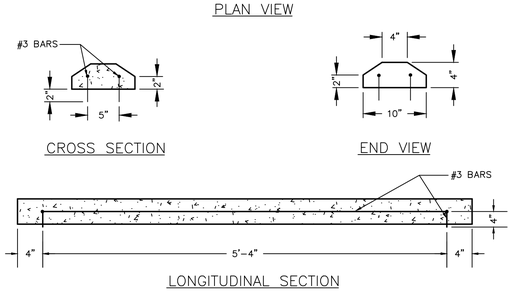

C2.3.4 WHEELSTOP DETAIL
SCALE: N.T.S.

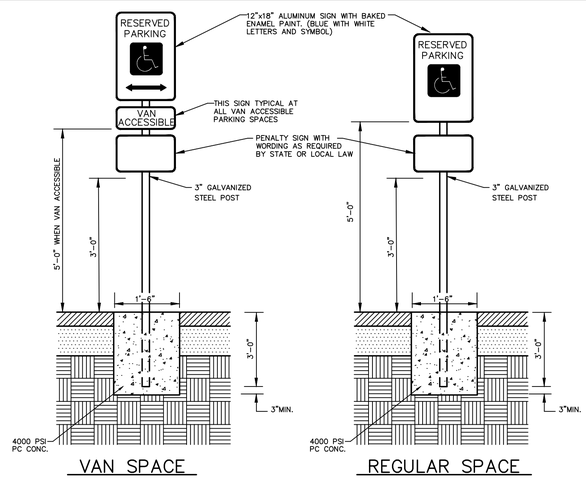

C2.3.5 HANDICAP SIGN ASSEMBLY
SCALE: N.T.S.

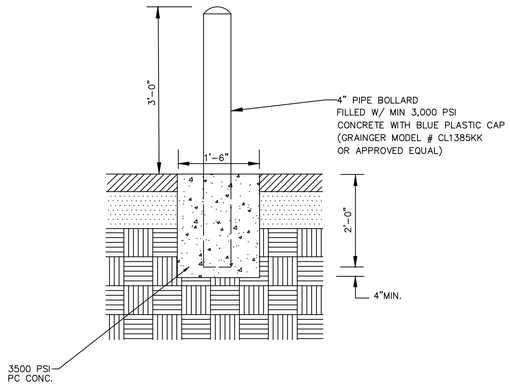

C2.3.6 PIPE BOLLARD
SCALE: N.T.S.

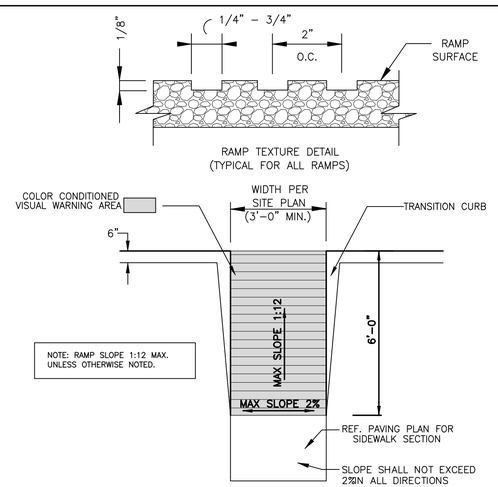

C2.3.7 PRIVATE BARRIER FREE RAMP
SCALE: N.T.S.

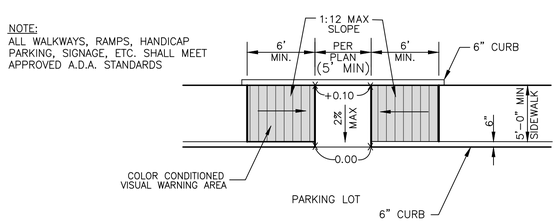

C2.3.8 PRIVATE BARRIER FREE RAMP – TYPE IV
SCALE: N.T.S.

NOTE:
- DETAILS PROVIDED ON THIS SHEET ARE NOT FOR USE ON STATE RIGHT OF WAY.

C2.3.9 NOT USED
SCALE: N.T.S.

Stantec
TBPE # F-6324
TBPLS # 10194229
12222 Merit Drive, Suite 400
Dallas TX
www.stantec.com

The Contractor shall verify and be responsible for all dimensions. DO NOT scale the drawing – any errors or omissions shall be reported to Stantec without delay. The Copyrights to all designs and drawings are the property of Stantec. Reproduction or use for any purpose other than that authorized by Stantec is forbidden.

Revision	By	Appd.	YY.MM.DD
Issued	By	Appd.	YY.MM.DD

Client/Project
CAWLEY PARTNERS

CAWLEY - FOURTEEN555 PHASE 2
14555 DALLAS PARKWAY
TOWN OF ADDISON, DALLAS COUNTY, TEXAS

Title
SITE PLAN DETAILS

Permit-Seal

PRELIMINARY
FOR REVIEW ONLY
Not for Construction or Permit Purposes
Stantec
Engineer JOSHUA A. MILLSAP
P.E. No. 100118 Date 02/12/2019

Project Number: 222011532
File Name: 11532_c2_001_rnd.dwg

RR	JM	JM	19.02.12
Dwn.	Chkd.	Dsgn.	YY.MM.DD

Drawing No. C2.3

Revision	Sheet
----	C2.3

V:\2220\active\222011532\civil\phase_01\drawing\sheet\11532_c2_001_rnd.dwg
2019/02/12 3:47 PM By: Plouche, Reid

ORIGINAL SHEET - ANSI D