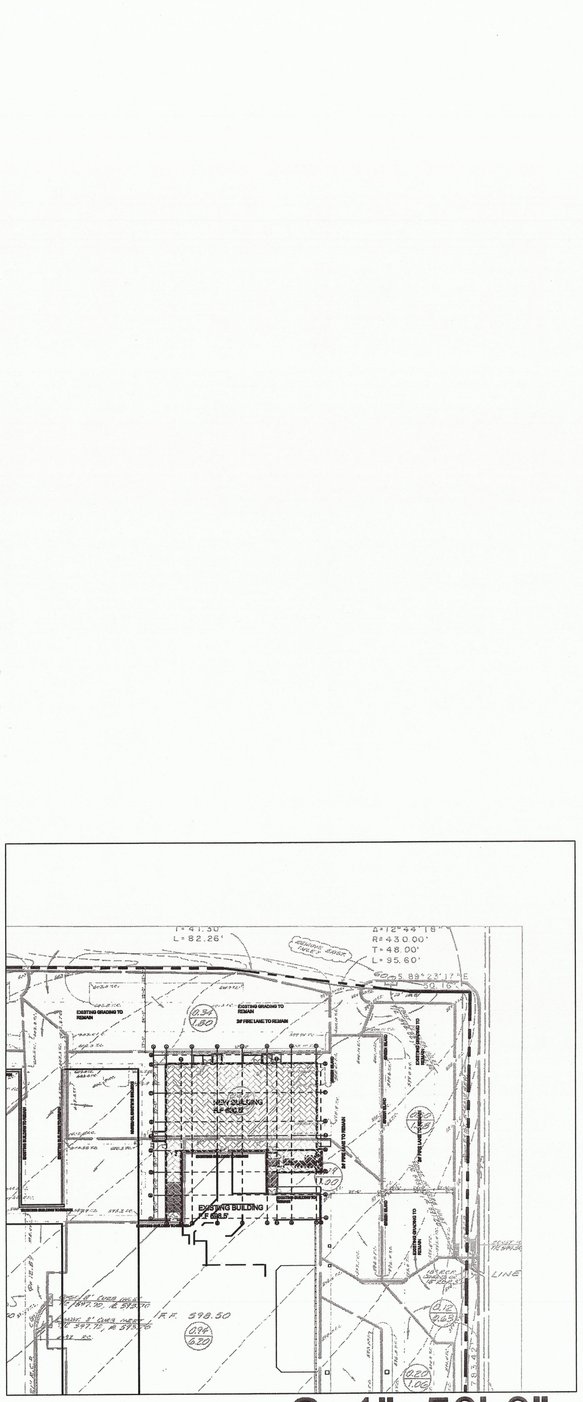

GRADING PLAN S: 1"=20'-0"

S: 1"=50'-0"

CHAUCER'S
DESIGN STUDIO
949 SIMON DRIVE, PLANO, TX. 75025
TEL: 972.849.6848 E-MAIL: chaucerdesignbuilt@gmail.com

CROWN PLAZA HOTEL

14315 MMIDWAY
ADDISON, TEXAS 75001

REVISION:

DRAFTER:
CHEHSIANG CHEN
DATE:
03/ 01/ 2010

C3