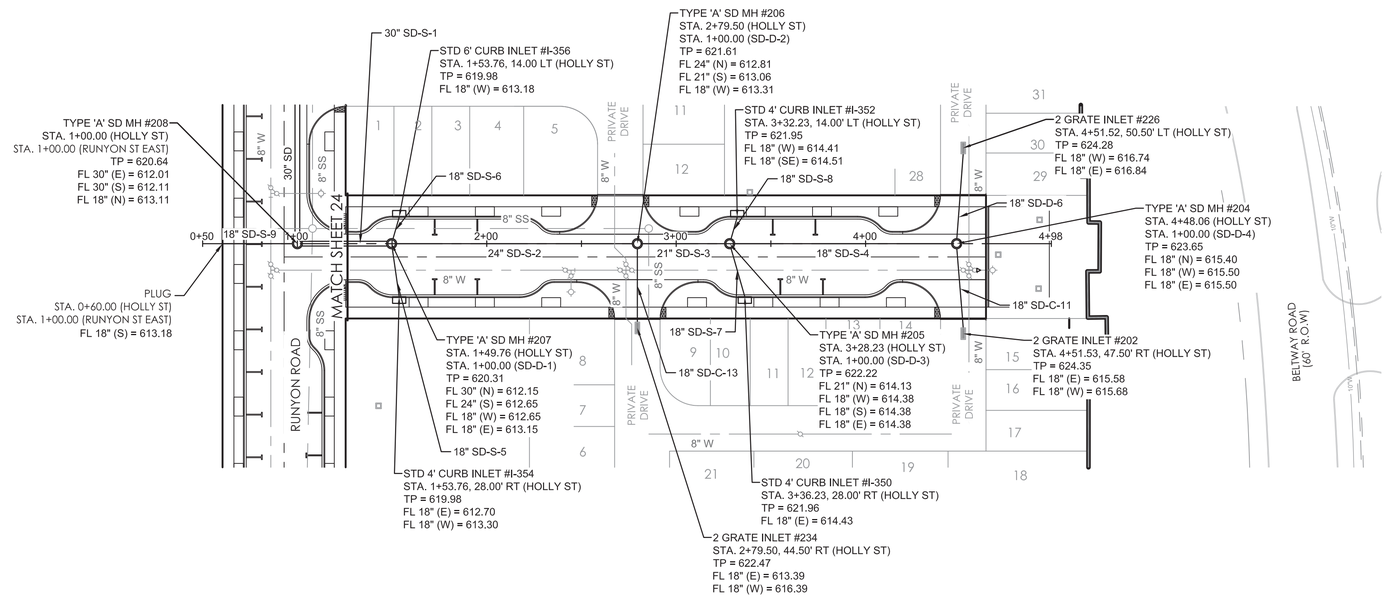

STORM DRAIN LEGEND

- SANITARY SEWER AND MANHOLE
- SANITARY SEWER AND CLEANOUT
- EXISTING SANITARY SEWER AND MANHOLE
- PROPOSED FIRE HYDRANT ASSEMBLY
- PROPOSED WATERLINE WITH GATE VALVE AND BOX WITH 10' W.L.E.
- EXISTING WATERLINE WITH GATE VALVE AND BOX
- PROPOSED STORM SEWER WITH MANHOLE AND INLETS
- PROPOSED PRIVATE STORM SEWER
- EXISTING STORM SEWER AND MANHOLE
- EXISTING INLET
- PROPOSED TREE WELL
- 2'x6' TRUNCATED DOME PANEL

CONTRACTOR TO CONNECT 4" PERFORATED PVC DRAINAGE PIPE TO BACK OF STORM DRAIN INLETS. CONTRACTOR TO DETERMINE FREQUENCY AND LOCATION OF CONNECTIONS TO ALLOW ADEQUATE DRAINAGE OF STRUCTURAL SOIL.

0' 40' 80'
0' 4' 8'
HORIZ. SCALE: 1"=40'
VERT. SCALE: 1"=4'

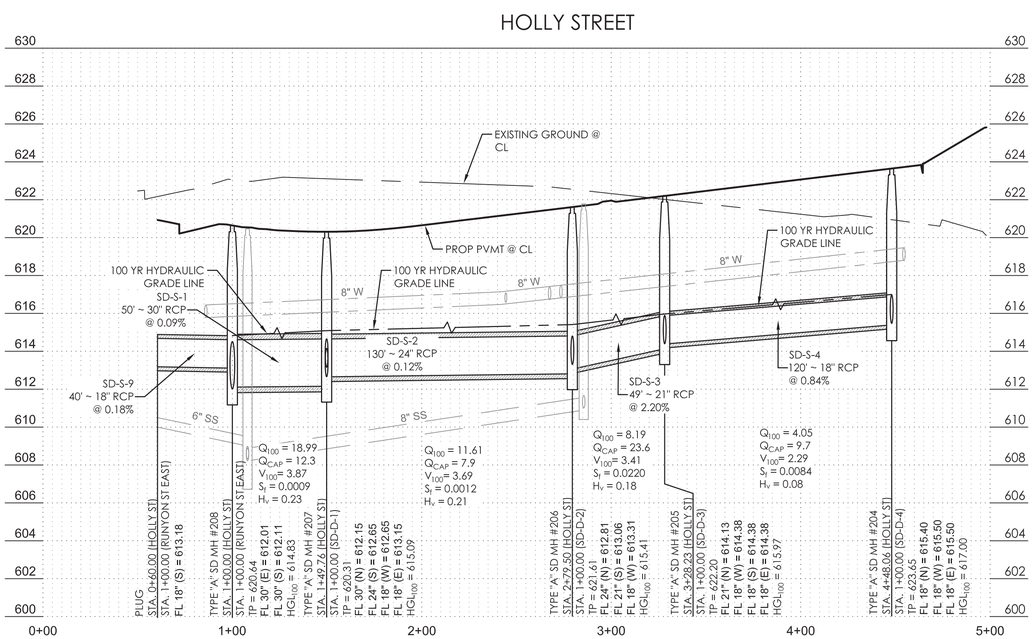

STATE OF TEXAS
CARMEN D. PEARSON
95885
LICENSED
PROFESSIONAL ENGINEER
2017/12/22

SAWYER ENGINEERING, LLC
TBPE FIRM NUMBER F-9171

ONE-CALL NOTIFICATION SYSTEM
CALL BEFORE YOU DIG
1-800-545-6005
OR OTHER UTILITY LOCATING SERVICES AT LEAST 48 HOURS PRIOR TO CONSTRUCTION ACTIVITIES.

NO.	REVISION	BY	DATE

TOWN OF ADDISON
DALLAS COUNTY, TEXAS

IMPROVEMENT PLANS
ADDISON GROVE

STORM DRAIN PLAN & PROFILE - HOLLY STREET

SAWYER ENGINEERING, LLC
TBPE: F-9171
1520 OLIVER STREET
HOUSTON, TEXAS 77007
(832) 553-5948

PROJECT	DESIGN	DRAWN	DATE	FILE	SHEET
	CDP	JDS	MAY 2017		25