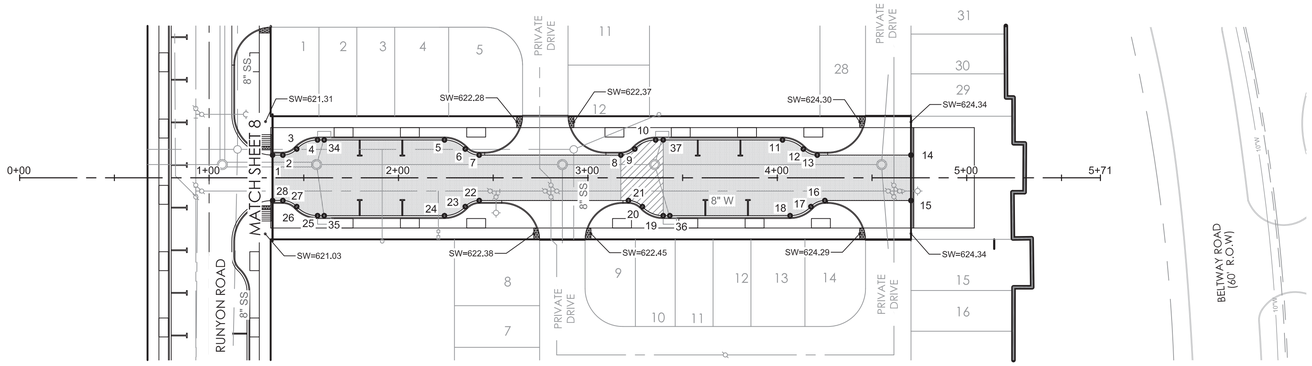

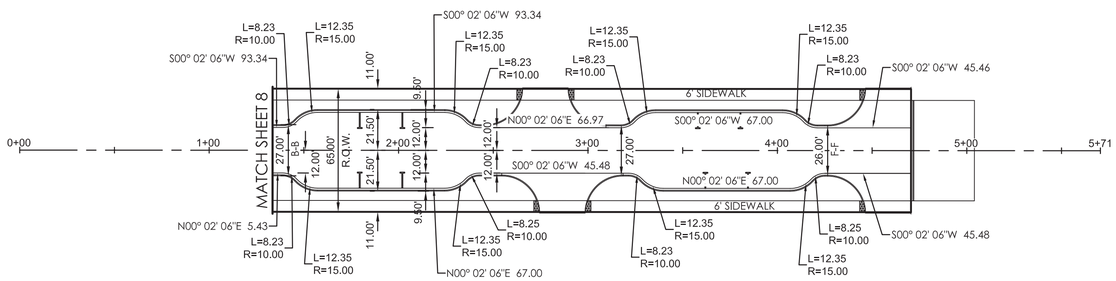

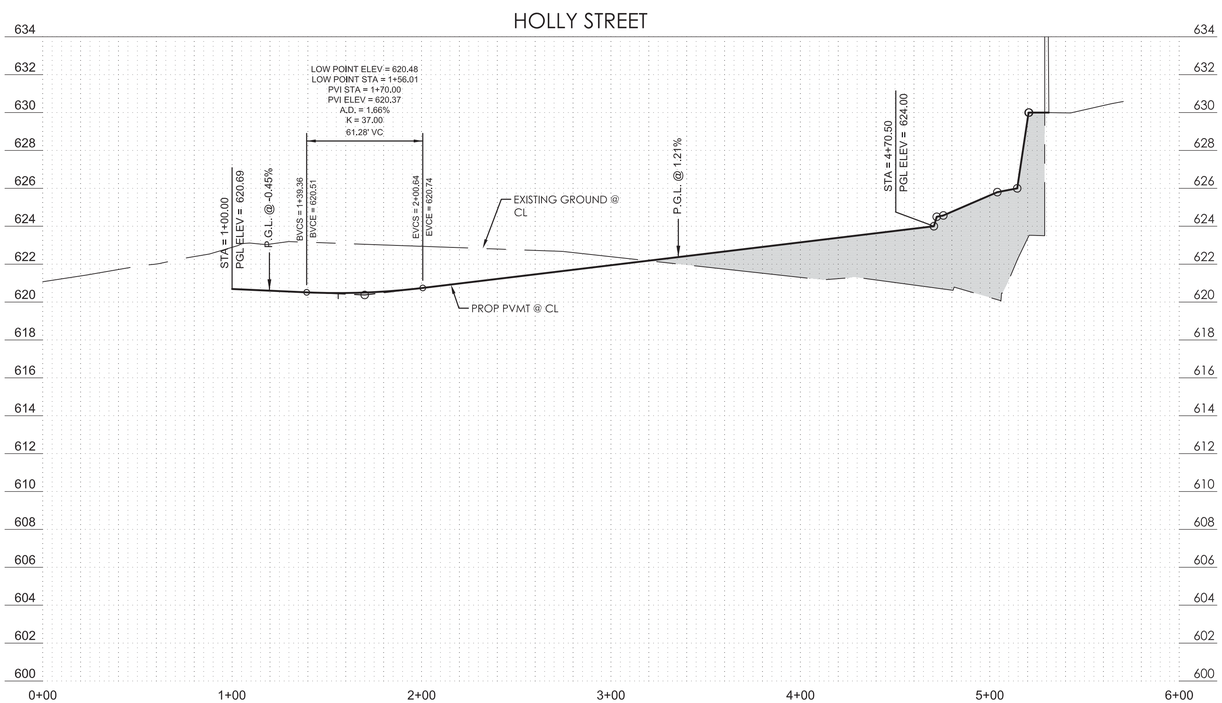

Point	Station	Offset	Side	TP Elevation
1	1+33.50	12.00	Lt.	620.25
2	1+38.93	12.00	Lt.	620.23
3	1+46.26	15.20	Lt.	620.13
4	1+57.26	20.00	Lt.	620.00
5	2+24.26	20.00	Lt.	620.55
6	2+35.26	15.20	Lt.	620.80
7	2+42.59	12.00	Lt.	620.97
8	3+17.40	12.00	Lt.	621.87
9	3+24.73	15.20	Lt.	621.90
10	3+35.73	20.00	Lt.	621.96
11	4+02.73	20.00	Lt.	622.71
12	4+13.73	15.20	Lt.	622.95
13	4+21.06	12.00	Lt.	623.12
14	4+70.54	12.00	Lt.	623.73
15	4+70.54	12.00	Rt.	623.73
16	4+25.08	12.00	Rt.	623.17
17	4+17.73	15.20	Rt.	623.00
18	4+06.73	20.00	Rt.	622.76
19	3+39.73	20.00	Rt.	621.97
20	3+28.73	15.20	Rt.	621.92
21	3+21.40	12.00	Rt.	621.89
22	2+42.61	12.00	Rt.	620.97
23	2+35.26	15.20	Rt.	620.80
24	2+24.26	20.00	Rt.	620.55
25	1+57.26	20.00	Rt.	620.00
26	1+46.26	15.20	Rt.	620.13
27	1+38.93	15.20	Rt.	620.23
28	1+33.50	12.00	Rt.	620.25
34	1+60.76	20.00	Lt.	620
35	1+60.76	20.00	Rt.	620
36	3+43.23	20.00	Rt.	621.97
37	3+39.73	20.00	Lt.	621.96

PAVING LEGEND

- SANITARY SEWER AND MANHOLE
- SANITARY SEWER AND CLEANOUT
- EXISTING SANITARY SEWER AND MANHOLE
- PROPOSED FIRE HYDRANT ASSEMBLY
- PROPOSED WATERLINE WITH GATE VALVE AND BOX WITH 10' W.L.E.
- EXISTING WATERLINE WITH GATE VALVE AND BOX
- PROPOSED STORM SEWER WITH MANHOLE AND INLETS
- PROPOSED PRIVATE STORM SEWER
- EXISTING STORM SEWER AND MANHOLE
- EXISTING INLET
- PROPOSED TREE WELL
- 2'x6' TRUNCATED DOME PANEL
- LIMITS OF PARABOLIC PAVEMENT CROWN
- AREA OF NON-STANDARD PARABOLIC PAVEMENT CROWN

0' 40' 80'
0' 4' 8'
HORIZ. SCALE: 1"=40'
VERT. SCALE: 1"=4'

STATE OF TEXAS
CARMEN D. PEARSON
95885
LICENSED PROFESSIONAL ENGINEER
2017/12/22
SAWYER ENGINEERING, LLC
TBPE FIRM NUMBER F-9171

ONE-CALL NOTIFICATION SYSTEM
CALL BEFORE YOU DIG
1-800-545-6005
OR OTHER UTILITY LOCATING SERVICES AT LEAST 48 HOURS PRIOR TO CONSTRUCTION ACTIVITIES.

NO.	REVISION	BY	DATE

TOWN OF ADDISON
DALLAS COUNTY, TEXAS

IMPROVEMENT PLANS
ADDISON GROVE

PAVING PLAN & PROFILE - HOLLY STREET

SAWYER ENGINEERING, LLC
TBPE: F-9171
1520 OLIVER STREET
HOUSTON, TEXAS 77007
(832) 553-5948

PROJECT	DESIGN	DRAWN	DATE	FILE	SHEET
	CDP	JDS	MAY 2017		9